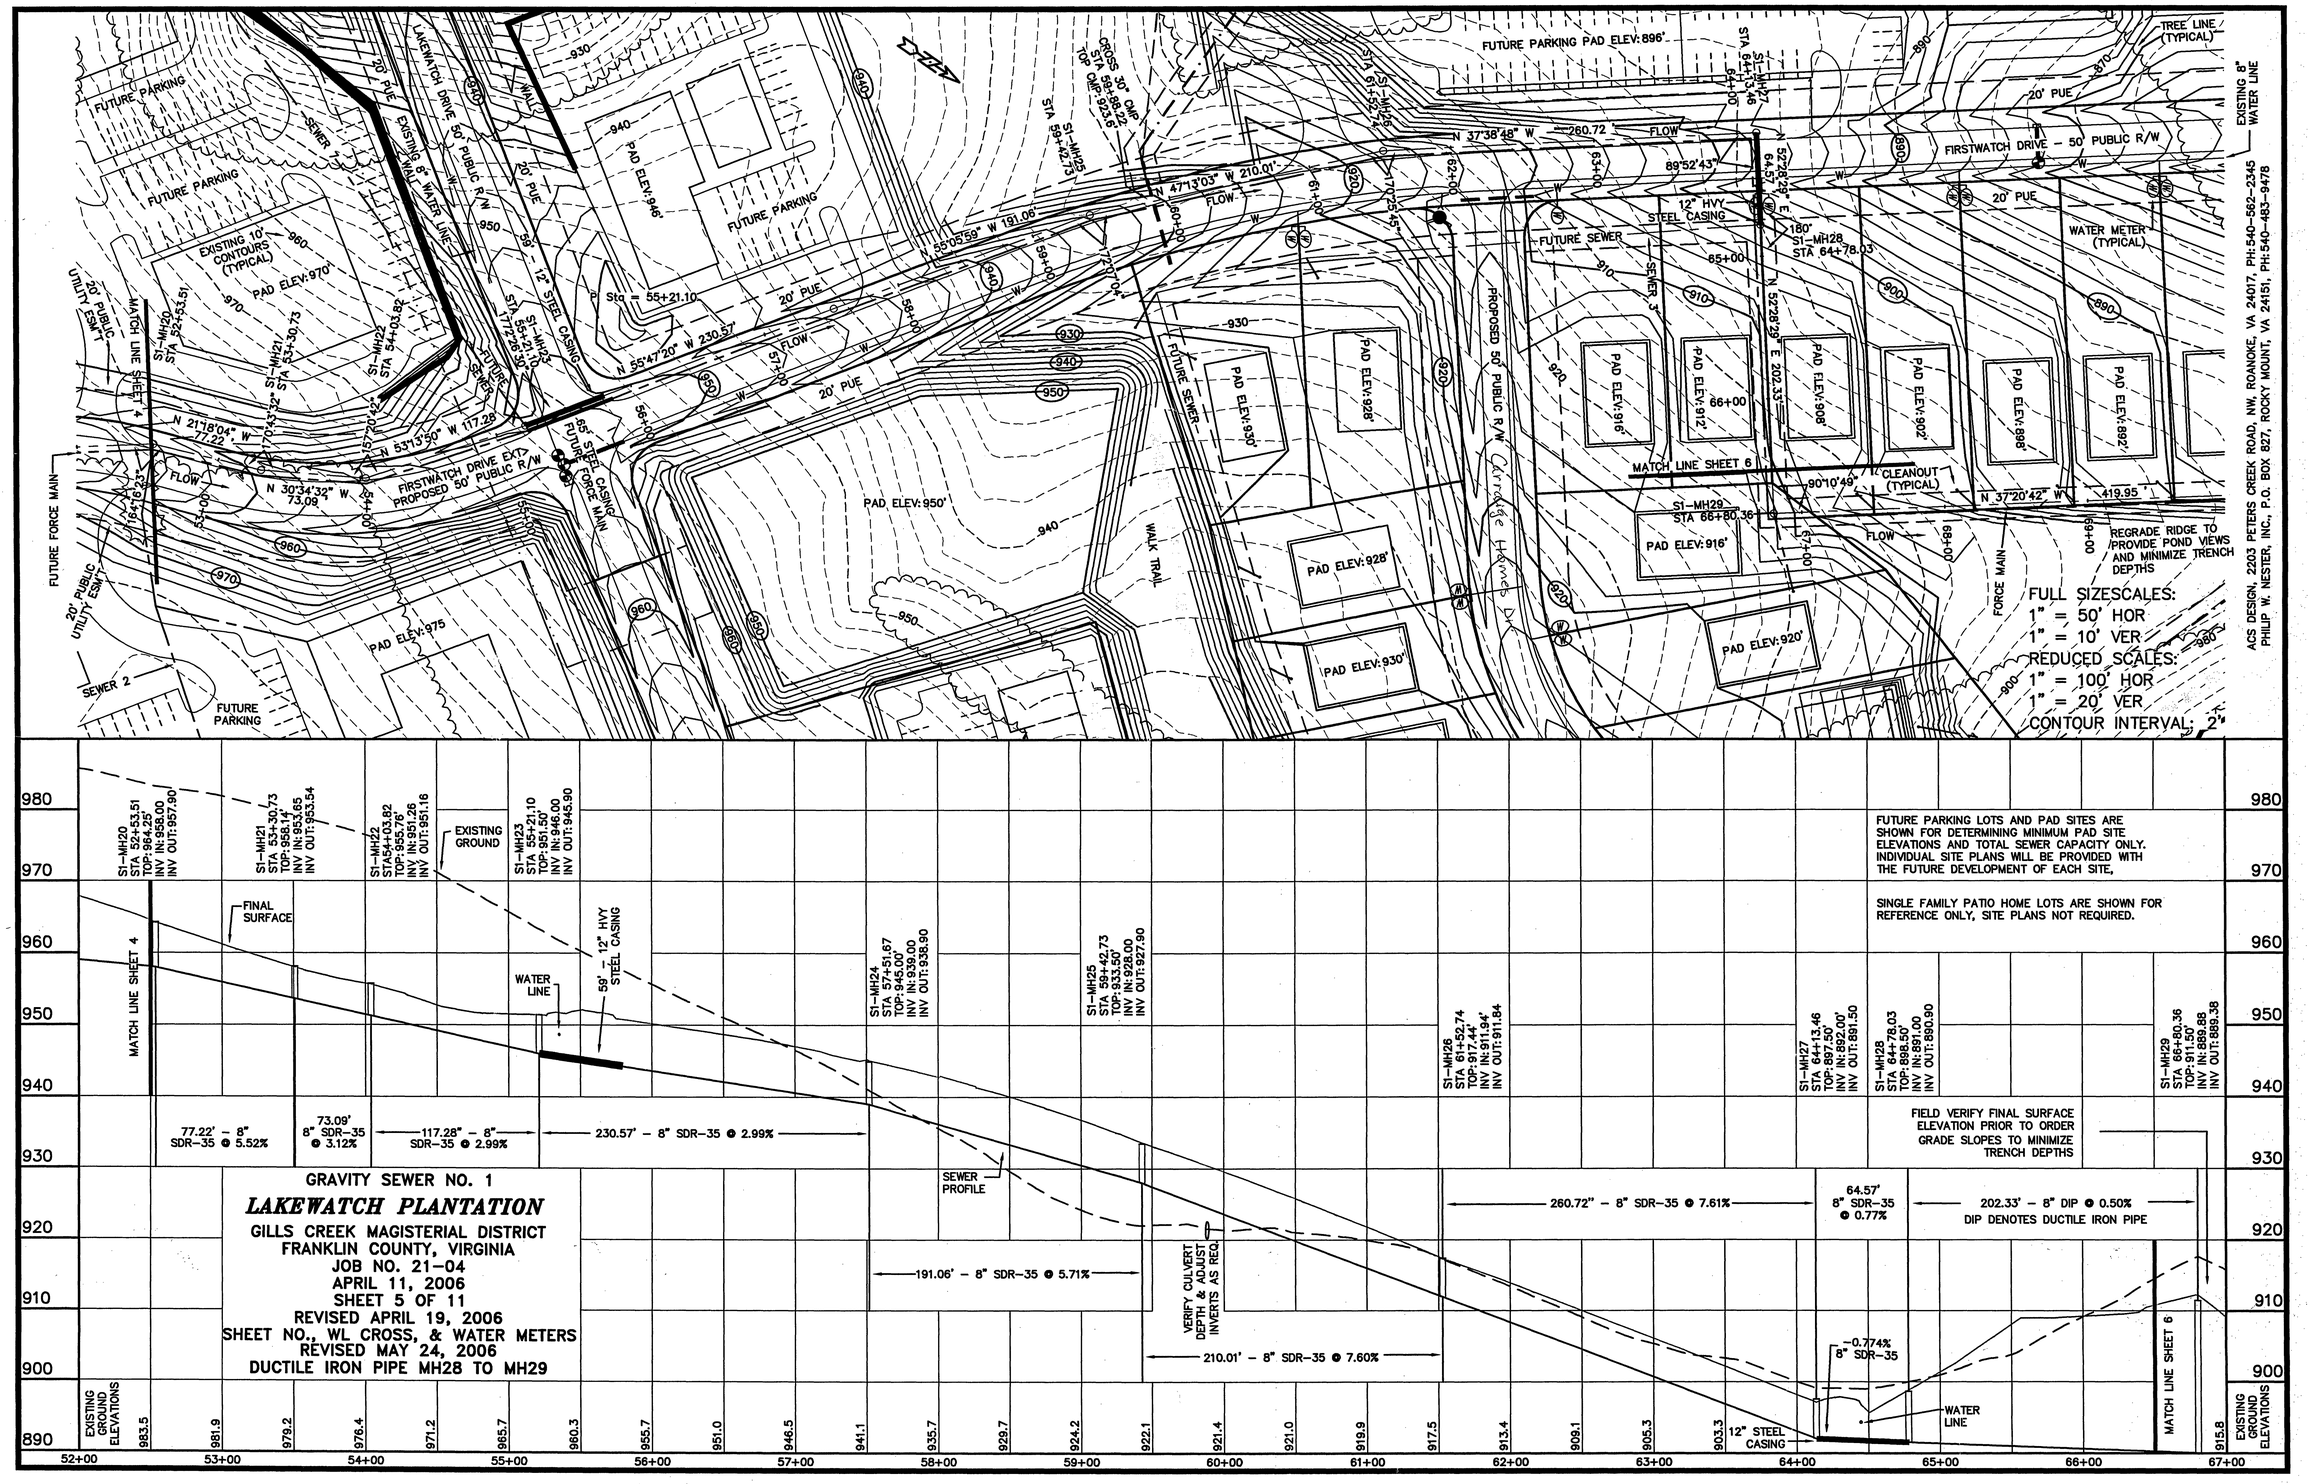

GRAVITY SEWER NO. 1

LAKEWATCH PLANTATION

GILLS CREEK MAGISTERIAL DISTRICT
FRANKLIN COUNTY, VIRGINIA
JOB NO. 21-04
APRIL 11, 2006
SHEET 5 OF 11
REVISED APRIL 19, 2006
SHEET NO., WL CROSS, & WATER METERS
REVISED MAY 24, 2006
DUCTILE IRON PIPE MH28 TO MH29