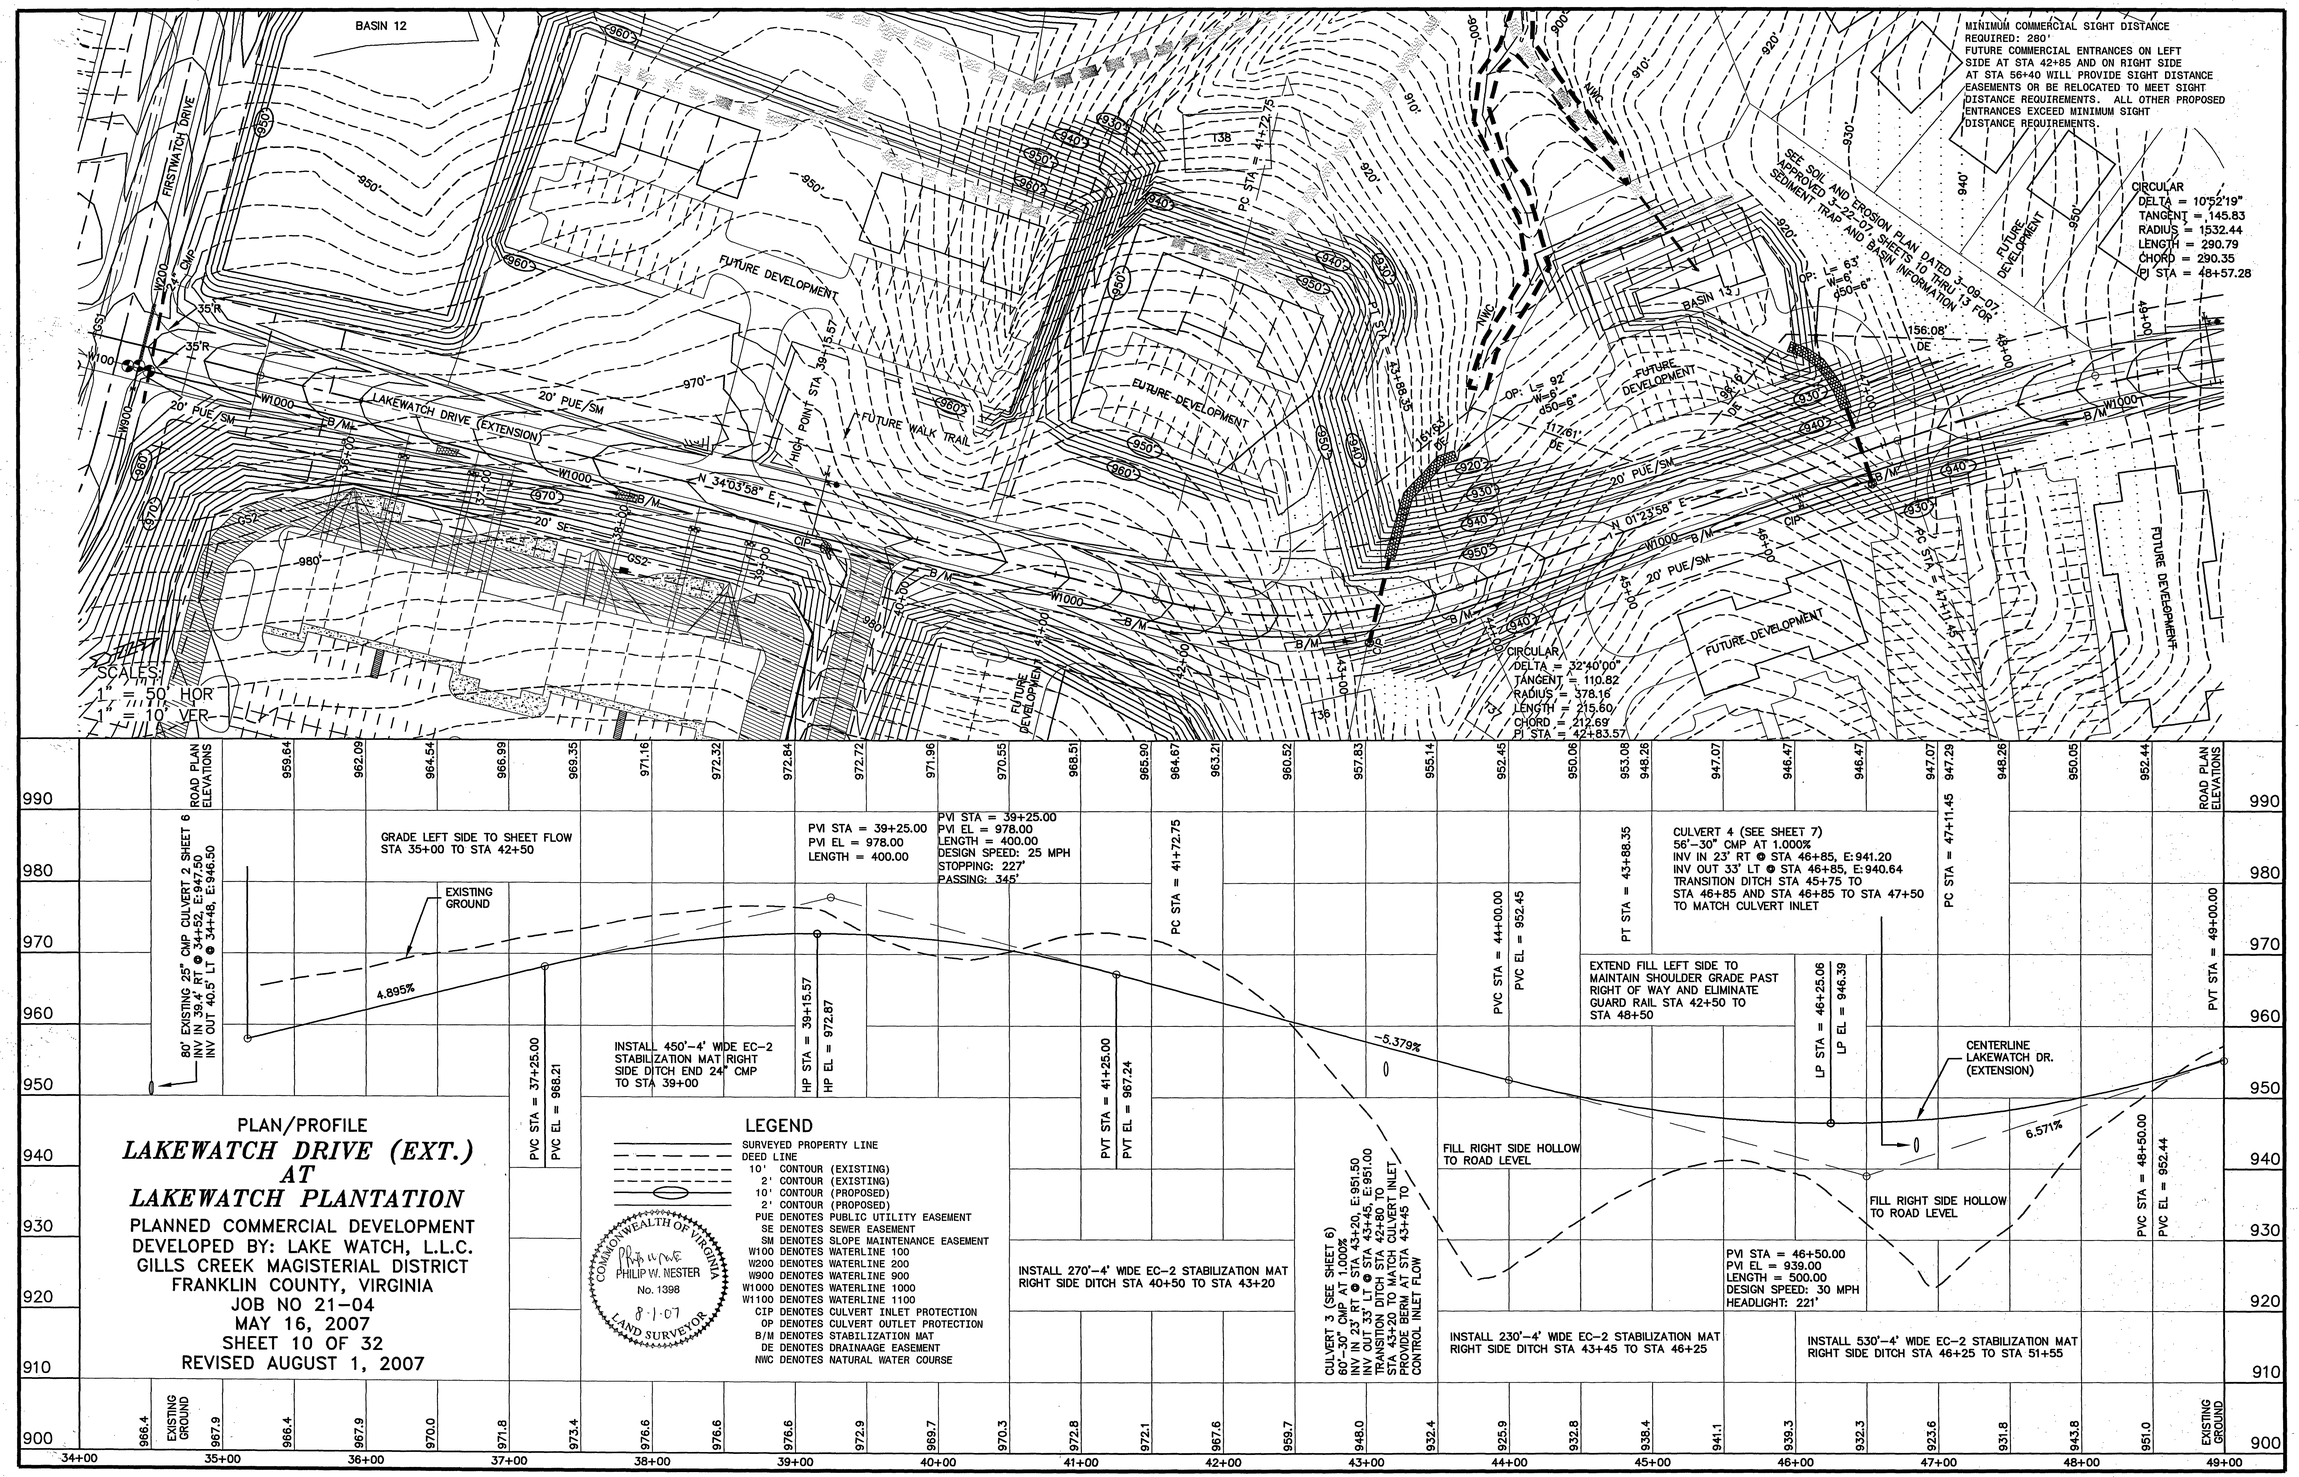

PLAN/PROFILE

LAKEWATCH DRIVE (EXT.) AT LAKEWATCH PLANTATION

PLANNED COMMERCIAL DEVELOPMENT
DEVELOPED BY: LAKE WATCH, L.L.C.
GILLS CREEK MAGISTERIAL DISTRICT
FRANKLIN COUNTY, VIRGINIA
JOB NO 21-04
MAY 16, 2007
SHEET 10 OF 32
REVISED AUGUST 1, 2007

LEGEND

- SURVEYED PROPERTY LINE
- DEED LINE
- 10' CONTOUR (EXISTING)
- 2' CONTOUR (EXISTING)
- 10' CONTOUR (PROPOSED)
- 2' CONTOUR (PROPOSED)
- PUE DENOTES PUBLIC UTILITY EASEMENT
- SE DENOTES SEWER EASEMENT
- SM DENOTES SLOPE MAINTENANCE EASEMENT
- W100 DENOTES WATERLINE 100
- W200 DENOTES WATERLINE 200
- W900 DENOTES WATERLINE 900
- W1000 DENOTES WATERLINE 1000
- W1100 DENOTES WATERLINE 1100
- CIP DENOTES CULVERT INLET PROTECTION
- OP DENOTES CULVERT OUTLET PROTECTION
- B/M DENOTES STABILIZATION MAT
- DE DENOTES DRAINAAGE EASEMENT
- NWC DENOTES NATURAL WATER COURSE

COMMONWEALTH OF VIRGINIA
PHILIP W. NESTER
No. 1398
8-1-07
LAND SURVEYOR