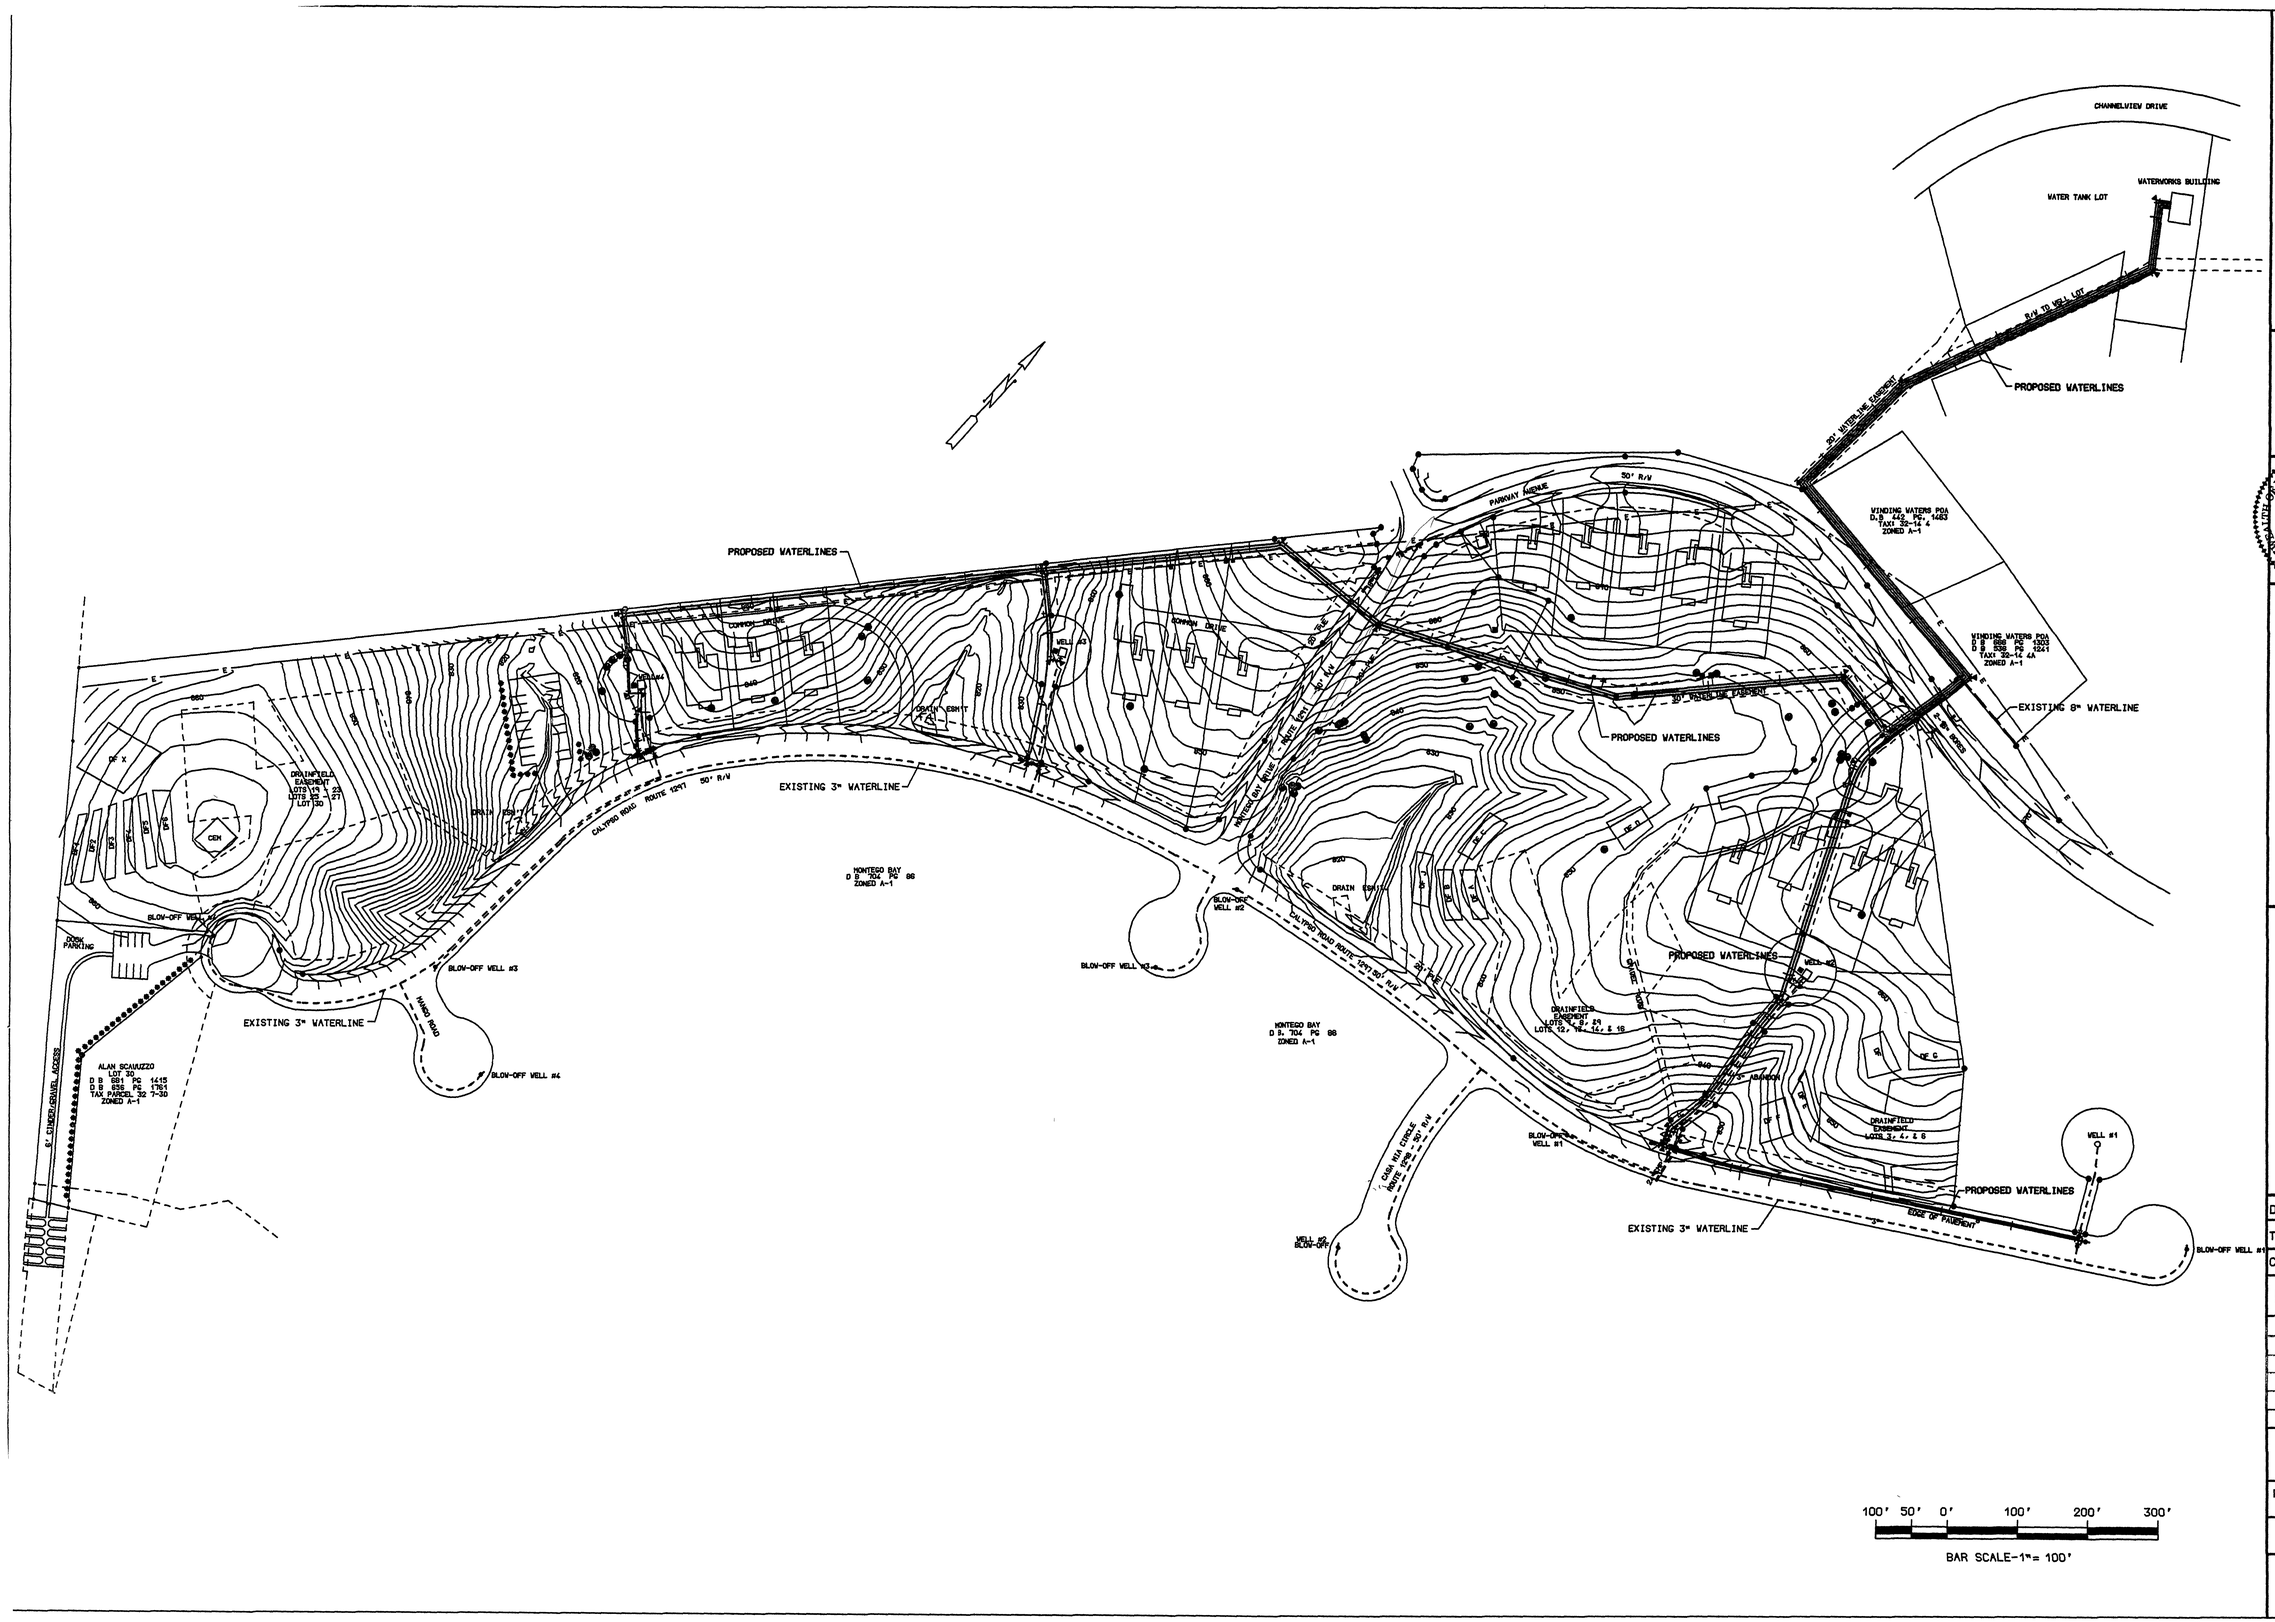



BERKLEY HOWELL & ASSOC., P.C.
ENGINEERS • SURVEYORS • PLANNERS
306 ENTERPRISE DRIVE, SUITE C
FOREST, VIRGINIA 24551
PH: (434) 385-7548 FAX: (434) 385-6178


COMMONWEALTH OF VIRGINIA
JAMES W. BERKLEY, JR.
No. 20158
REGISTERED PROFESSIONAL ENGINEER

# PARK PLACE WATER SYSTEM IMPROVEMENTS FOR ADDITION OF MONTEGO BAY

GILLS CREEK DISTRICT FRANKLIN CO., VA.

DATE: 3-9-04

TECHNICIAN:

CHECKED BY:

REVISIONS

| NO. | DATE |
|---|---|
| | |
| | |
| | |
| | |
| | |

SCALES AS SHOWN

PROJ. NO. 030192 | DIV.

SHEET NO. 2 OF 10

DRAWING NO. OVERALL

SURVEY DATUM USED:

FIELDBOOK IDENTIFICATION:

VIEWS TO CREATE THIS DRAWING:

MANUSCRIPT DRAWING NUMBER: