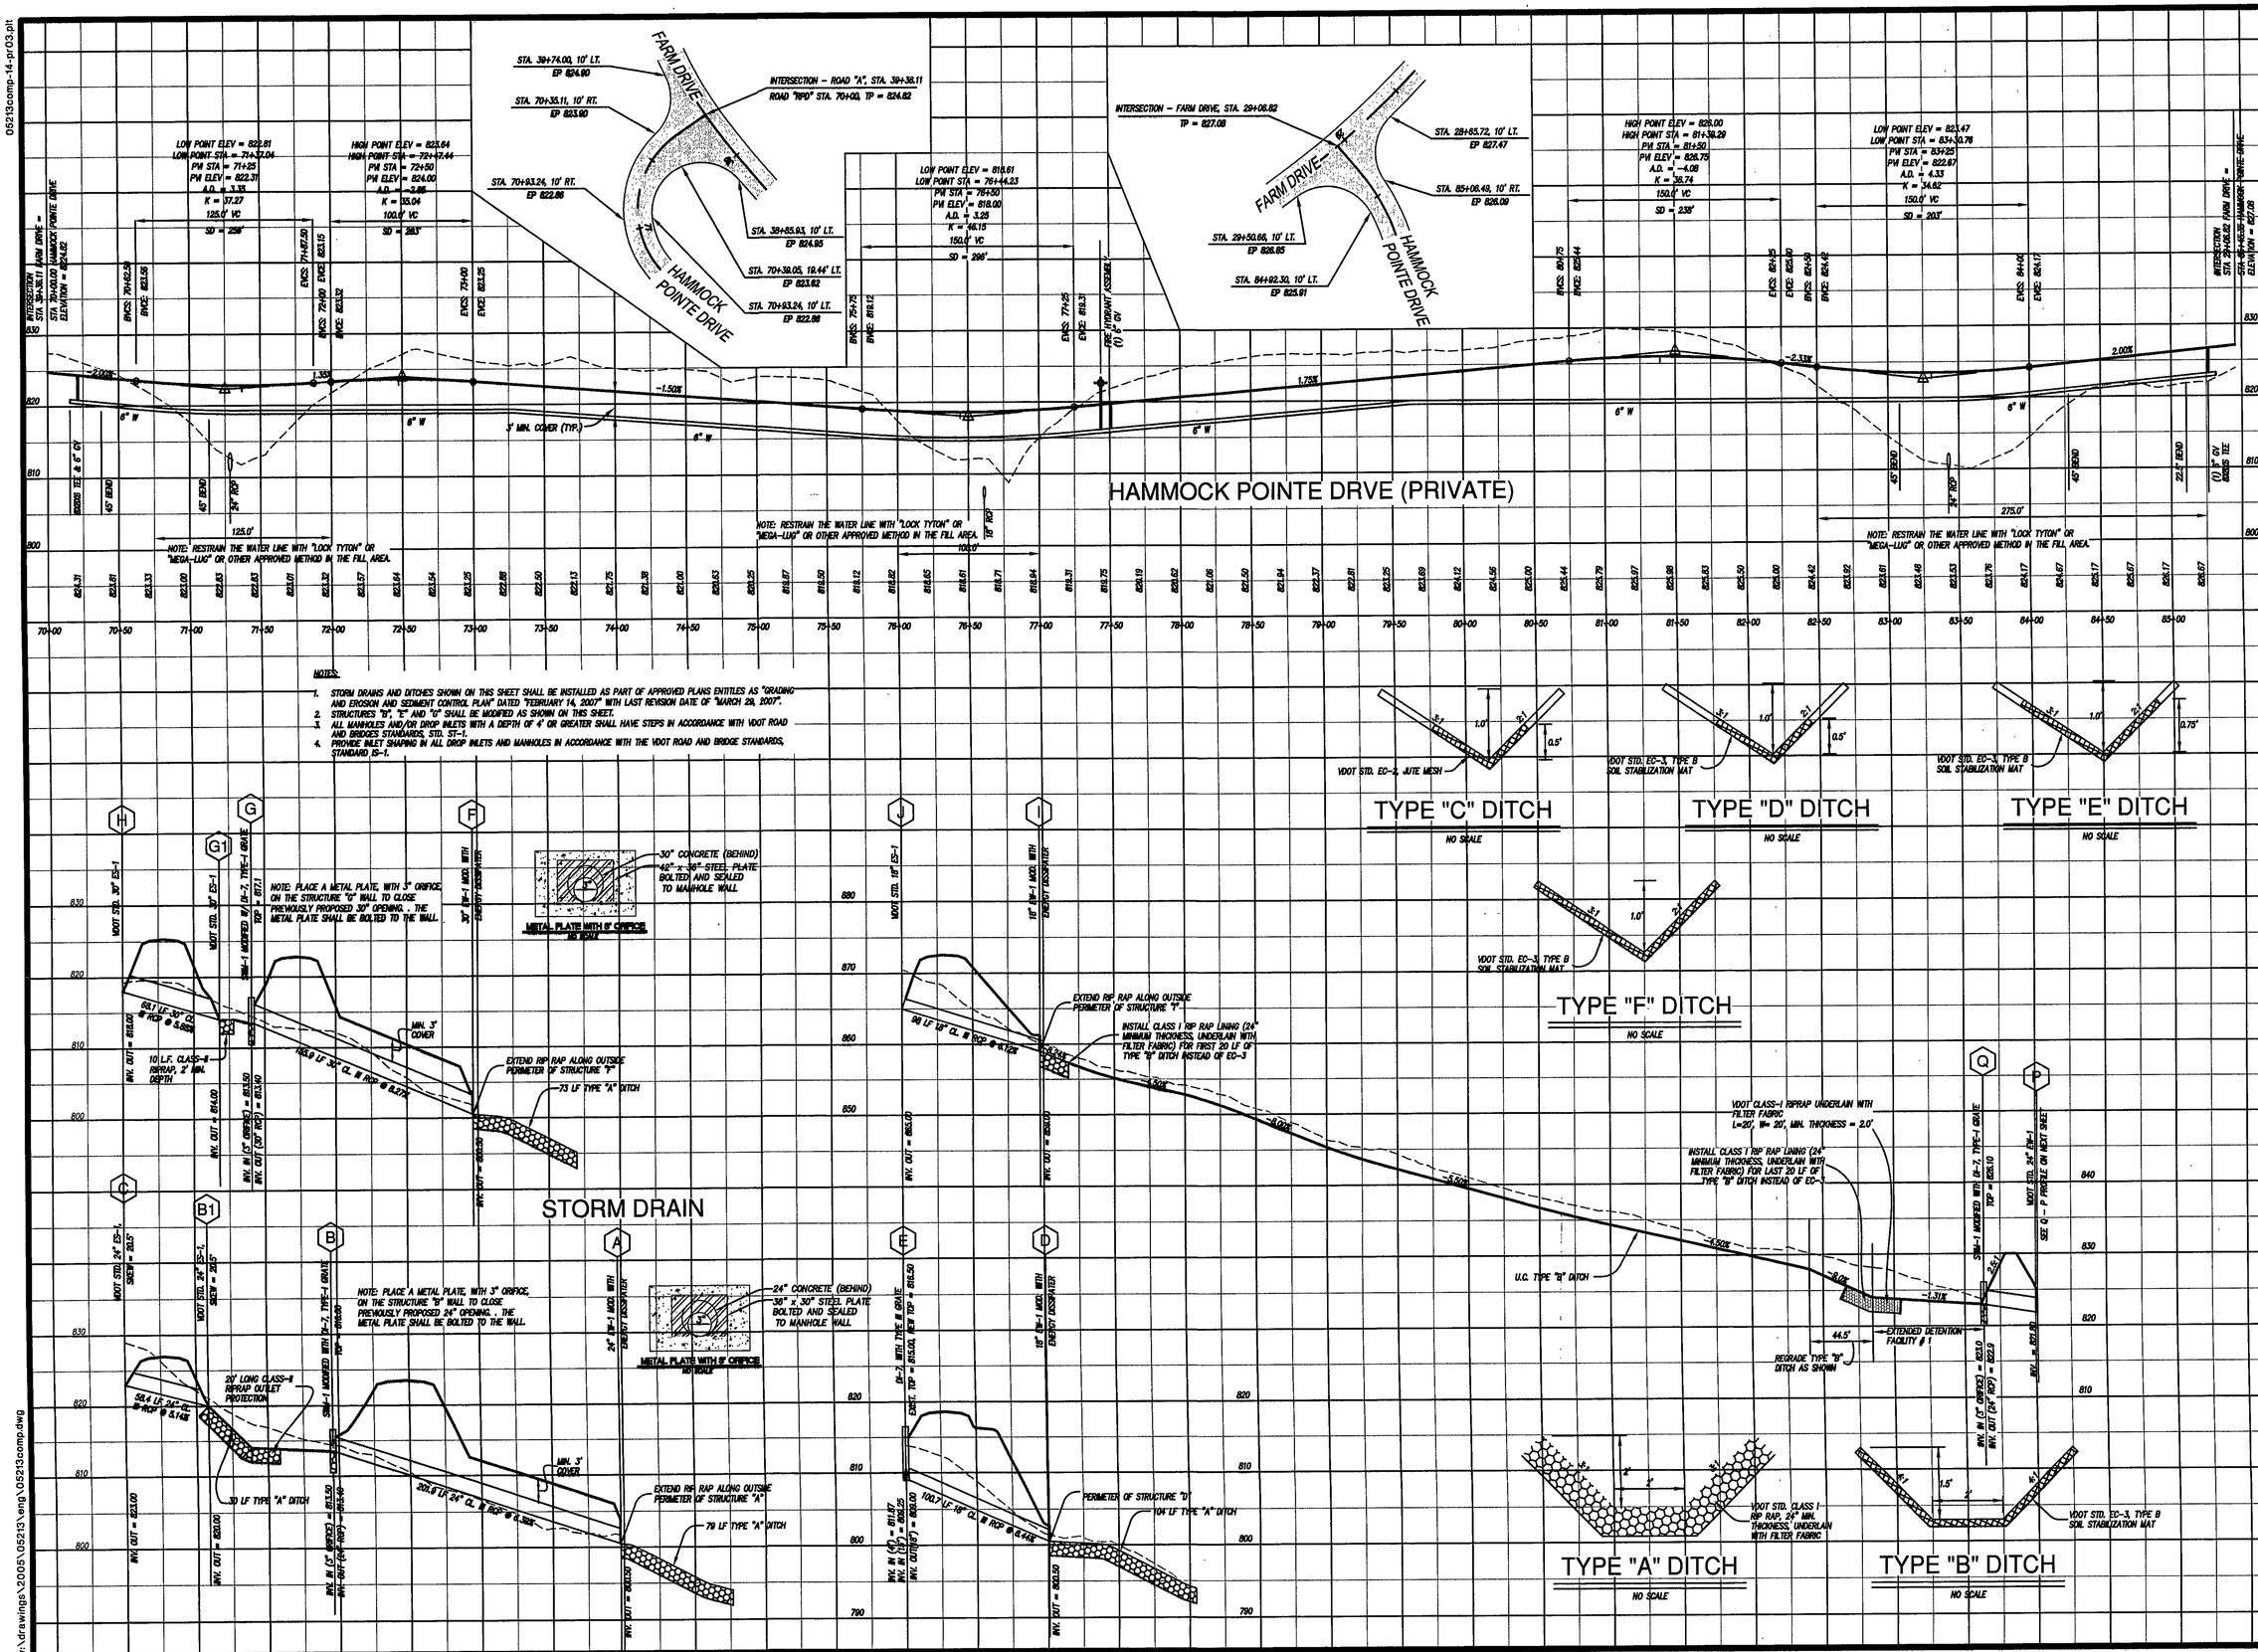

LUMSDEN ASSOCIATES, P.C.
ENGINEERS-SURVEYORS-PLANNERS
ROANOKE, VIRGINIA
4664 BRAMBLETON AVENUE
P.O. BOX 20669
ROANOKE, VIRGINIA 24018
PHONE: (540) 774-4411
FAX: (540) 772-9445
E-MAIL: MAIL@LUMSDENPC.COM

COMMONWEALTH OF VIRGINIA
THOMAS C. DALE
No. 033002
10/2/07
PROFESSIONAL ENGINEER

ROAD & STORMDRAIN PROFILES & SPOT ELEVATIONS

"THE FARM"

PREPARED FOR
RKL HOLDINGS, LLC
GILLS CREEK MAGISTERIAL DISTRICT
FRANKLIN COUNTY, VIRGINIA

REVISIONS

NO.	DATE	DESCRIPTION
1		
2		
3		
4		
5		

DATE: OCTOBER 02, 2007
SCALE: (H) 1"=50' (V) 1"=10'
COMMISSION NO: 2005-213
SHEET 14 OF 22

05213comp-14-pr03.plt
w:\drawings\2005\05213\eng\05213comp.dwg