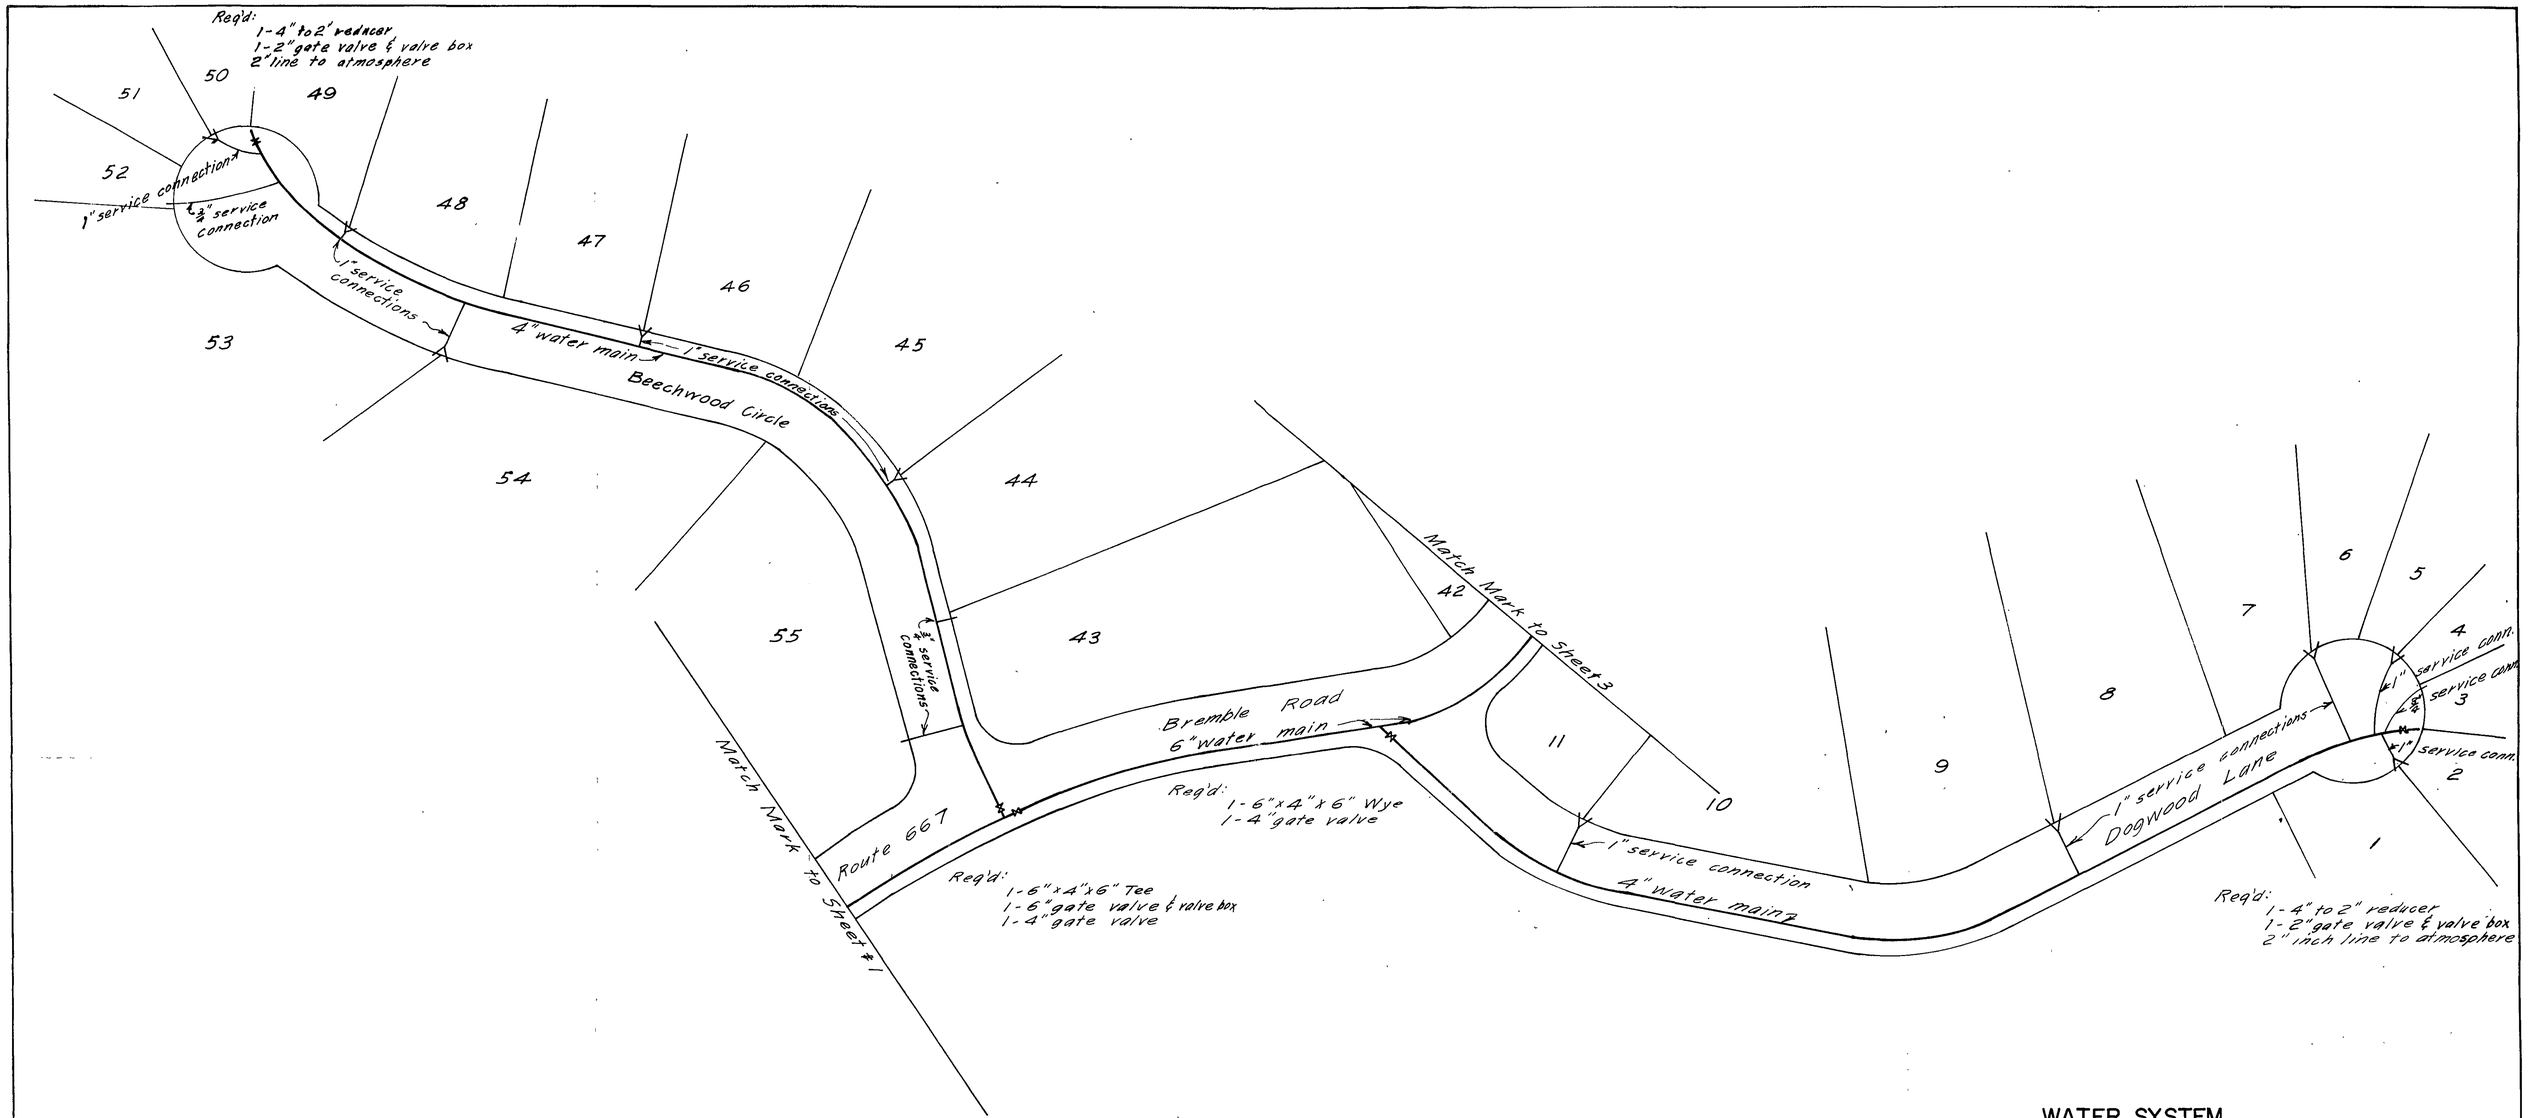

WATER SYSTEM
to serve
THE WATER FRONT
for
BREMBLE PROPERTIES, INC.
GILLS CREEK MAG. DIST.

Prepared by:
William L. Law, Civil Engineer Va. Cert. No. 1296
707 Grattan Road, Martinsville, Va. 24112
June 5, 1977

Scale: 1 inch = 50 feet

COMMONWEALTH OF VIRGINIA
WILLIAM L. LAW
CIVIL ENGINEER
CERTIFICATE No.
1296
QUALIFIED PROFESSIONAL ENGINEER