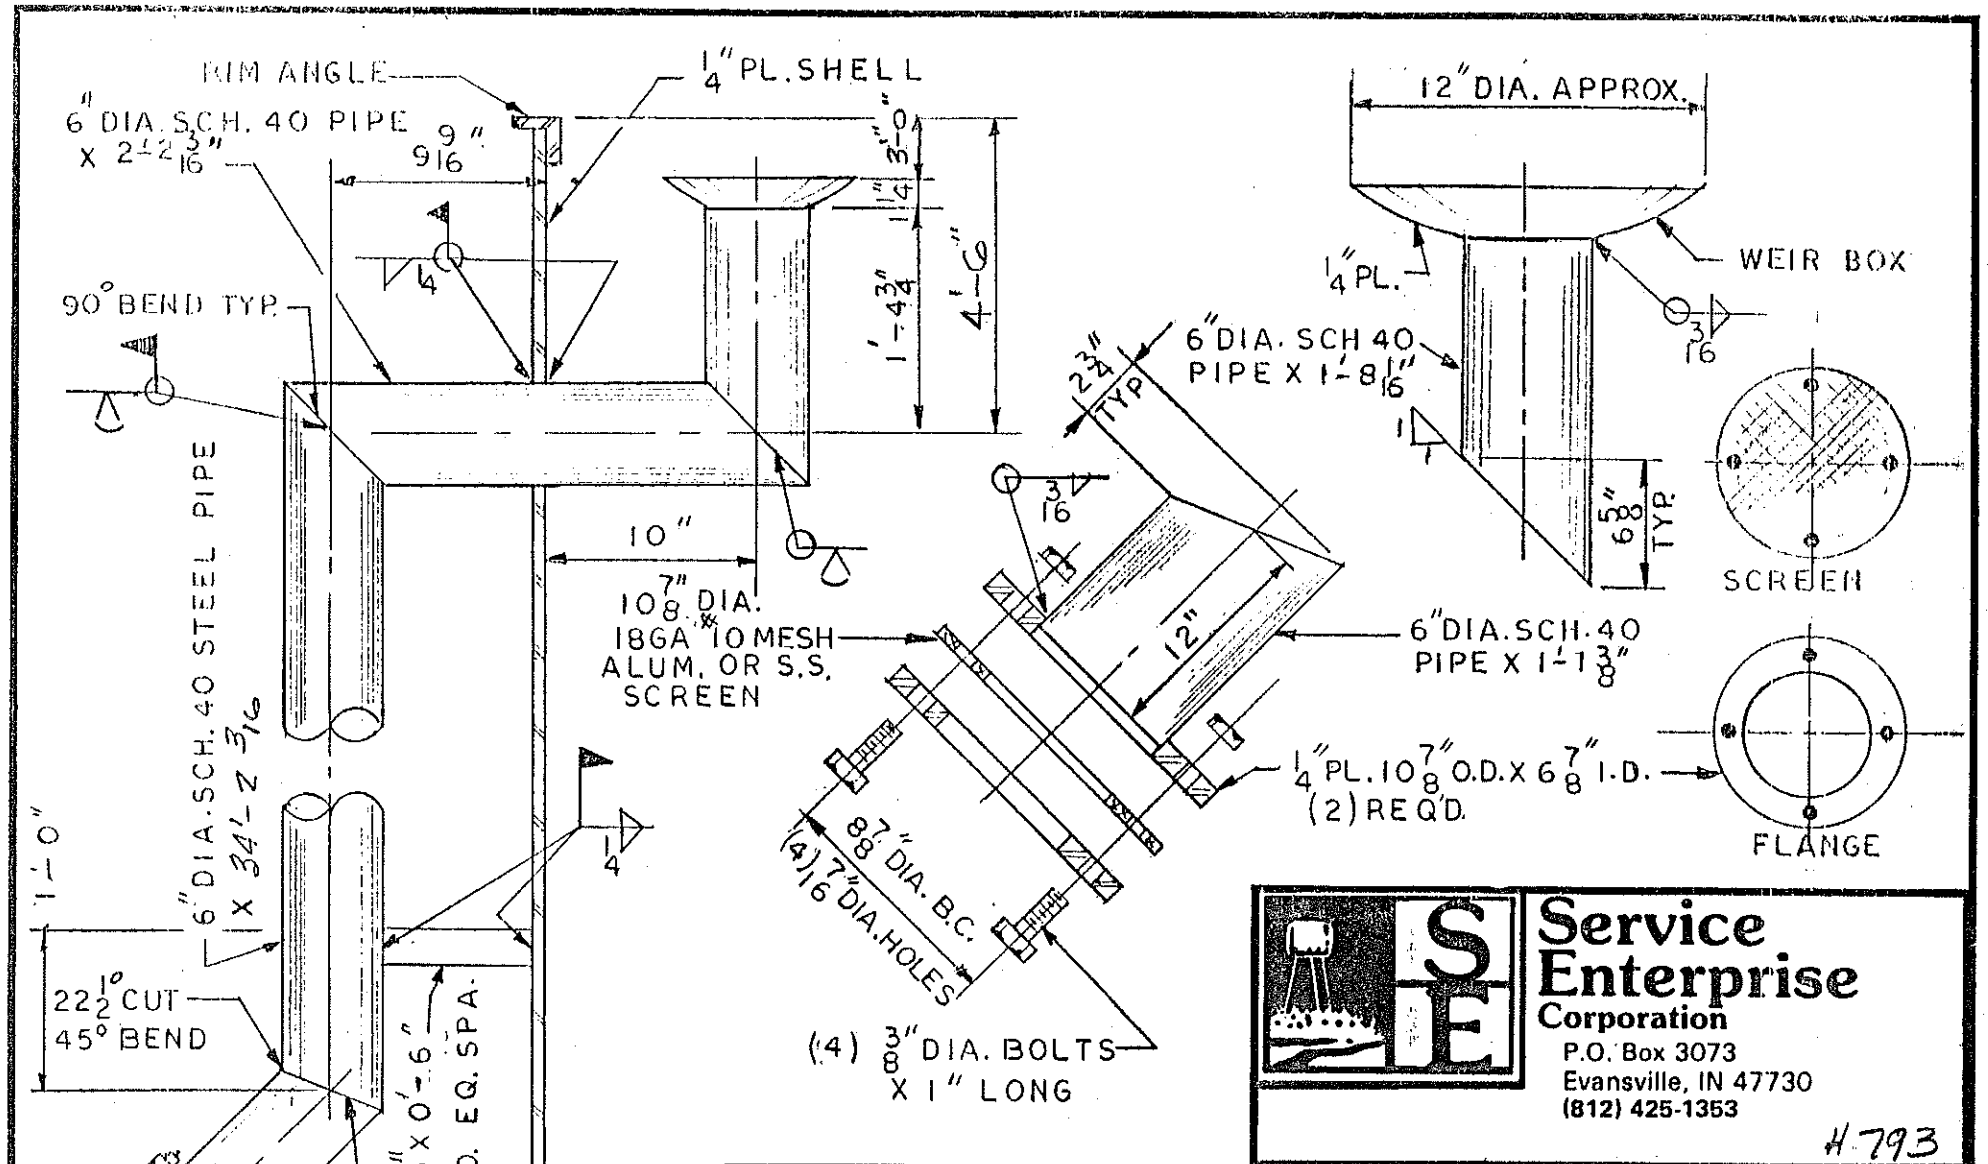

Service Enterprise Corporation
P.O. Box 3073
Evansville, IN 47730
(812) 425-1353

H-793

TOLERANCES (EXCEPT AS NOTED)	REVISIONS			DETAIL - 6" DIA. OVERFLOW TO GRADE		
DECIMAL ±	NO.	DATE	BY	BREMBLE PROPERTIES, INC. ROANOKE, VA		
	1	5-20-85	R.H.			
FRACTIONAL ±	2					
	3			DRAWN BY Hancock	SCALE None	MATERIAL
ANGULAR ±	4			CHK'D	DATE Nov. 84	DRAWING NO. 8
	5			TRACED	APP'D	

NATIONAL NO. 185E-8½X11