ROAD CENTERLINE CURVE TABLE						
CURVE	LENGTH	RADIUS	TANGENT	DELTA	CHORD DIR	CHORD LENGTH
C3	101.04'	120.00'	53.74'	48°14'42"	S16°23'52"E	98.09'
C4	150.79'	120.00'	87.18'	71°59'50"	N28°16'28"W	141.06'
C5	297.26'	400.00'	155.87'	42°34'46"	S89°54'45"W	290.47'
C6	297.26'	400.00'	155.87'	42°34'46"	S89°54'45"W	290.47'
C7	250.20'	190.00'	146.98'	75°26'58"	S73°39'09"E	232.51'
C8	244.99'	165.00'	151.39'	85°04'20"	N76°27'50"W	223.10'
C9	91.37'	165.00'	46.89'	31°43'36"	S43°08'12"W	90.20'
C10	252.91'	120.00'	211.04'	120°45'15"	S33°06'13"E	208.63'
C11	57.21'	165.00'	28.90'	19°52'00"	N76°35'10"E	56.93'
C12	148.04'	659.72'	74.33'	12°51'26"	S73°04'53"W	147.73'
C13	98.06'	165.00'	49.43'	33°21'25"	N62°49'53"E	94.71'
C14	100.95'	165.00'	52.11'	35°03'16"	N03°40'30"E	99.38'
C15	100.51'	165.00'	51.87'	34°54'03"	S03°35'54"W	98.96'
C16	102.68'	555.00'	51.49'	10°35'59"	S26°20'55"W	102.53'
C17	313.38'	280.00'	175.39'	64°07'33"	N00°24'52"W	297.26'

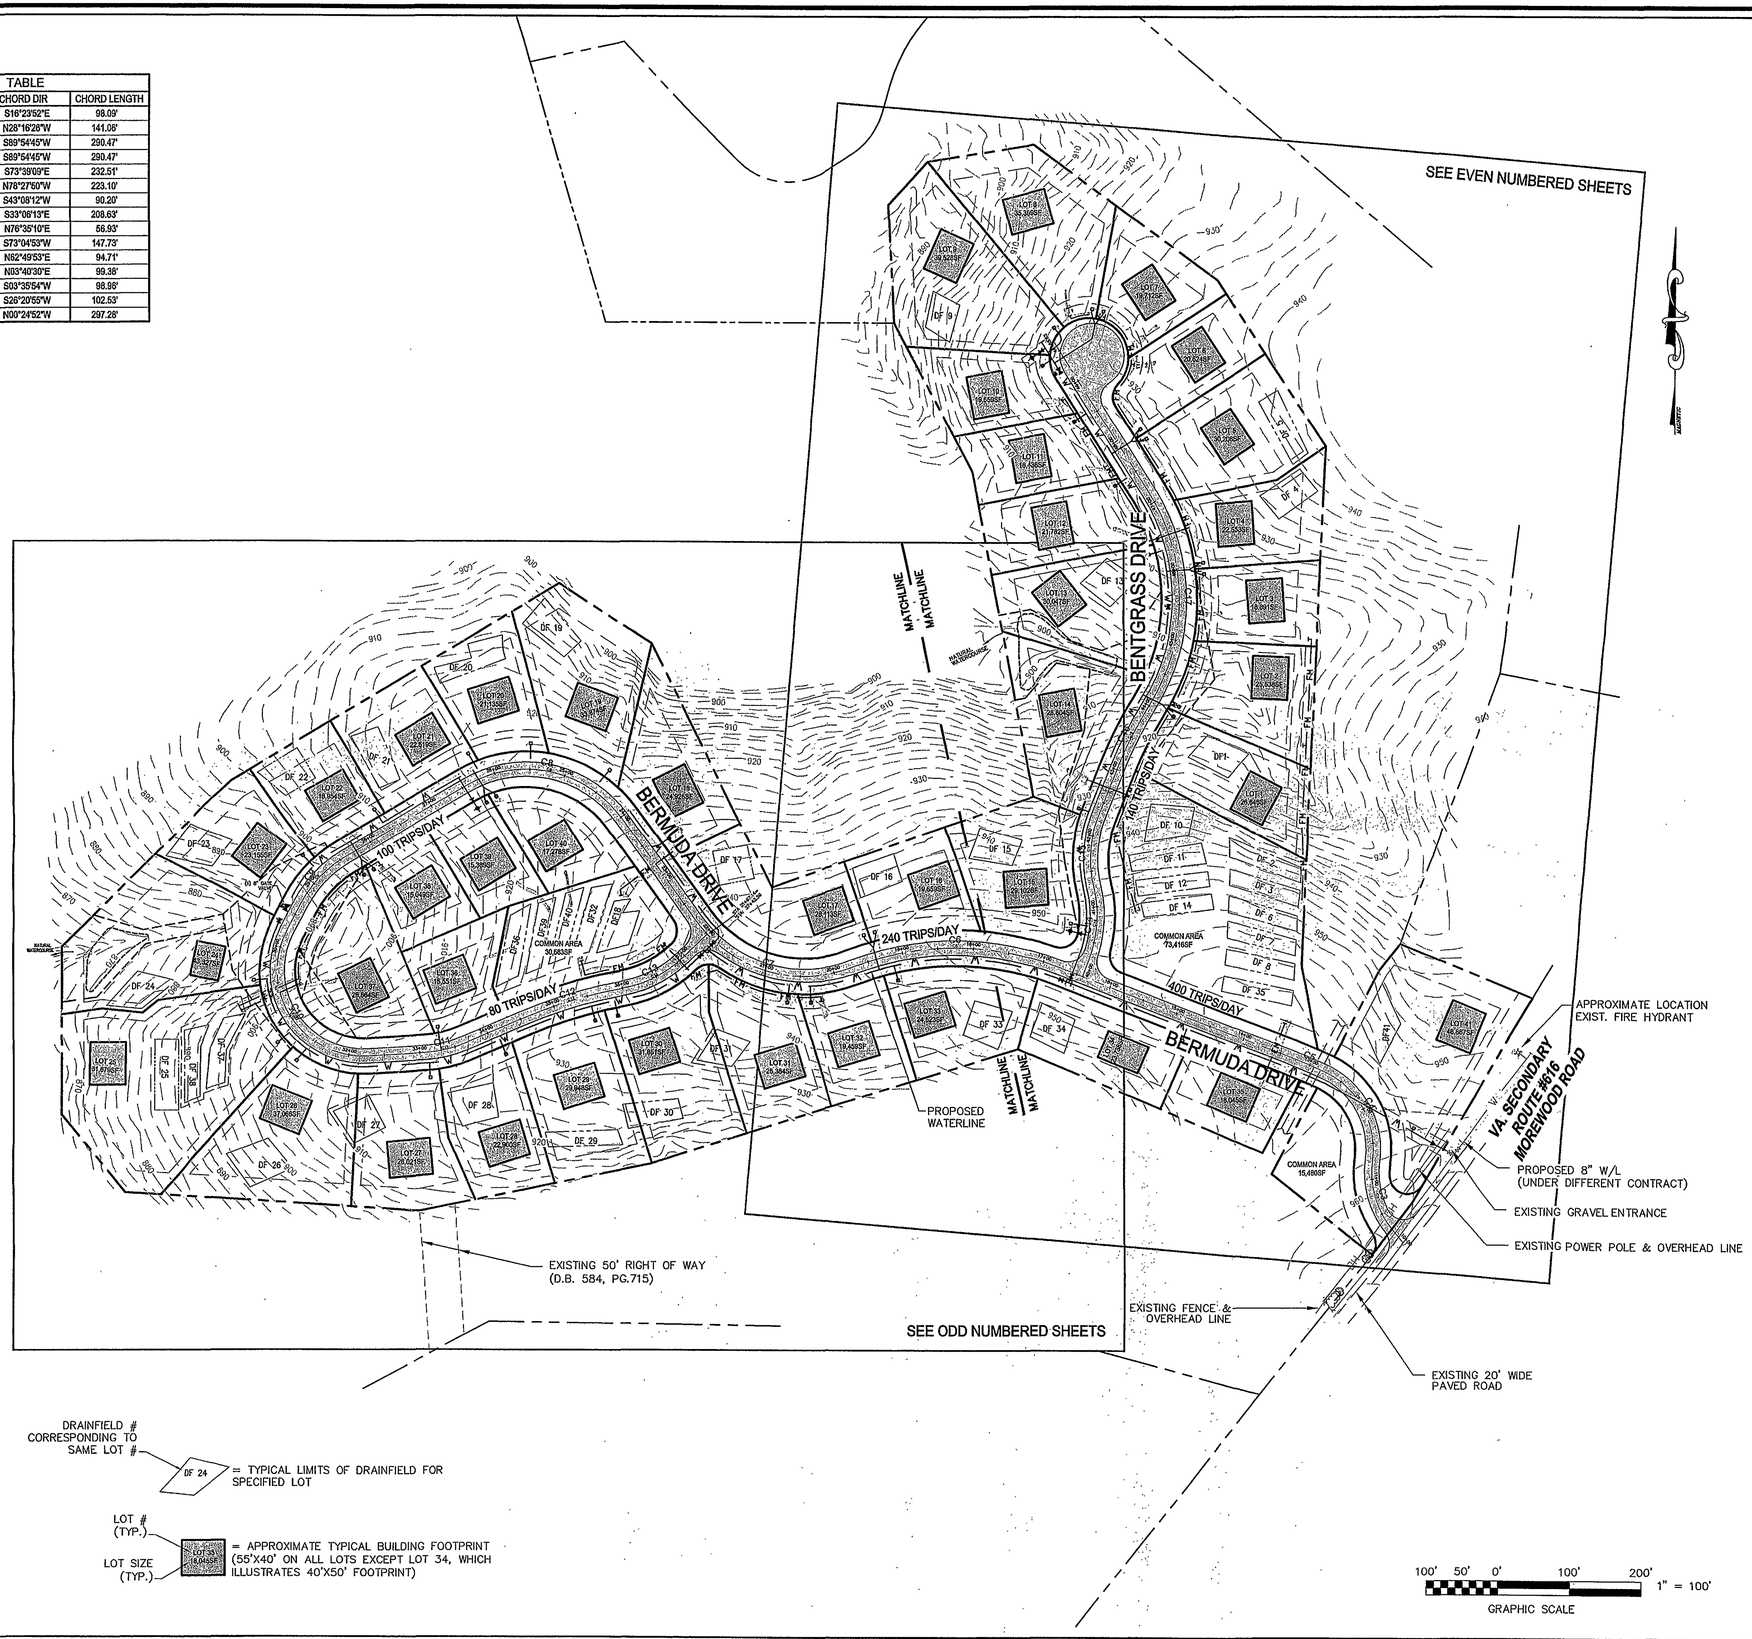

parker
DESIGN GROUP
ENGINEERS • SURVEYORS • PLANNERS • LANDSCAPE ARCHITECTS
816 Boulevard
Salem, Virginia 24153
Phone: 540-387-1153
Fax: 540-389-5767
www.parkerdg.com

These documents are the property of Parker Design Group(PDG) and may not be reproduced or used without the express permission of PDG. Any reuse of these documents without authorization of PDG will be at the sole risk of the individual or entity utilizing said documents.

COMMONWEALTH OF VIRGINIA
SHELDON R. BOWER
No. 039439
5/10/06
PROFESSIONAL ENGINEER

The Reserve at Westlake
Prepared for CIR Developments
Gills Creek Magisterial District
Franklin County, Virginia

REVISIONS:
COUNTY COMMENTS MAY 10, 2006

DESIGNED BY:	SRB / PJB
DRAWN BY:	SRB / PJB
CHECKED BY:	SRB
SCALE:	1" = 100'
DATE:	February 22, 2006

SHEET TITLE:
Overall Plan & Sheet Index

C03
03 OF 14
PROJECT NUMBER:
05-0031-02