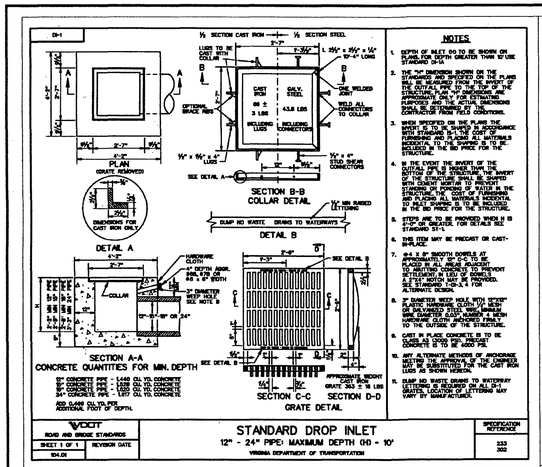

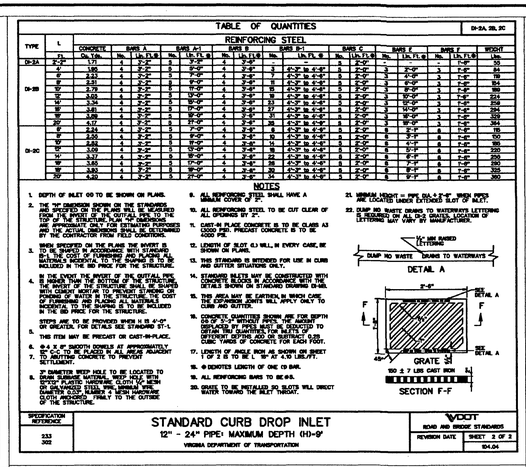

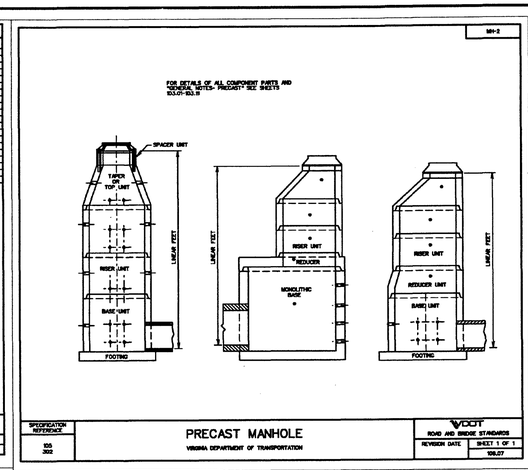

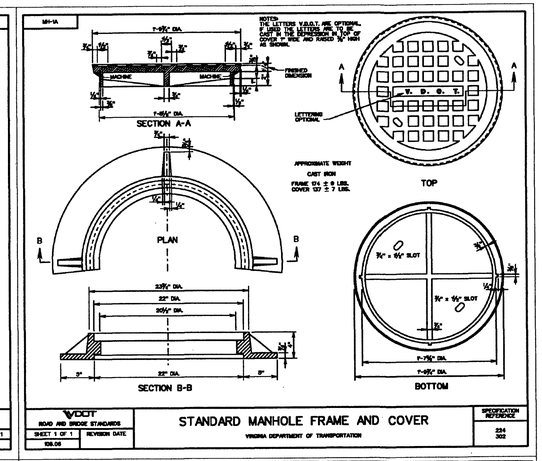

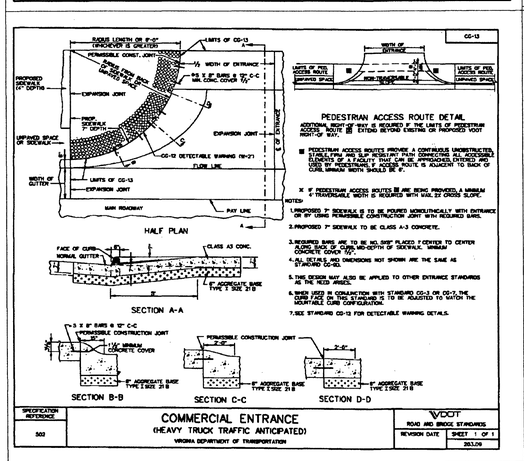

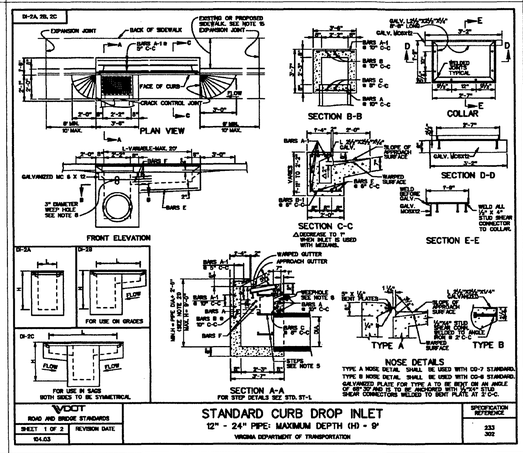

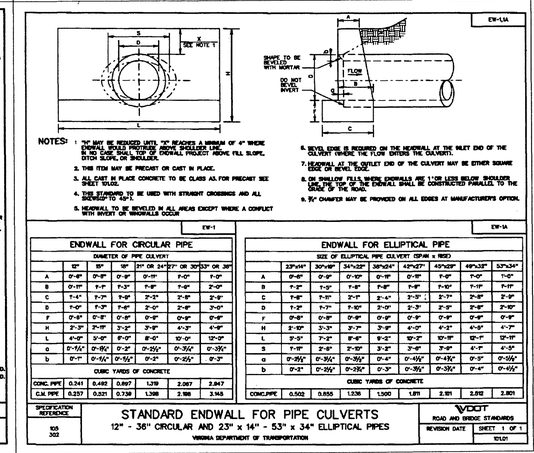

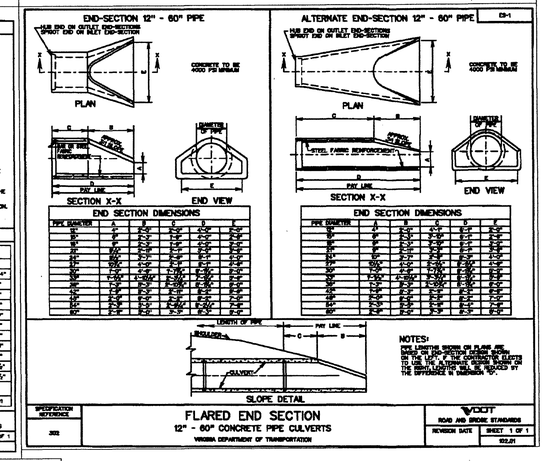

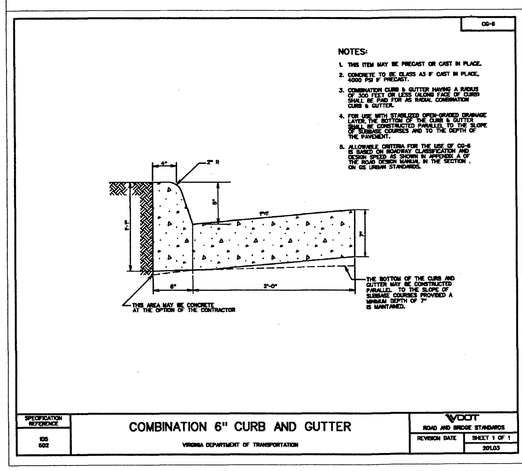

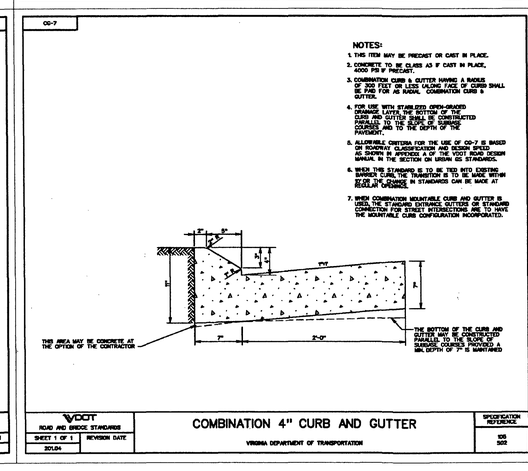

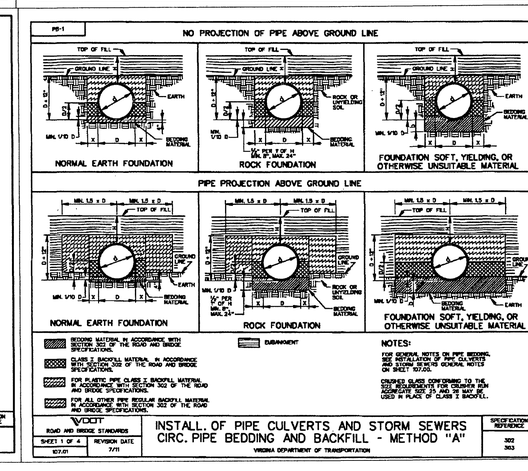

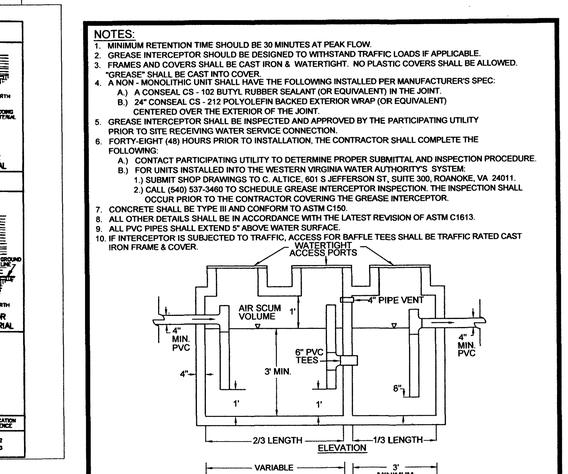

LE&D PROFESSIONALS, P.C.
RIVER RUN EXECUTIVE OFFICES
SUITE-B
110 EXCHANGE STREET
DANVILLE, VA 24541

N.C. LICENSE: # C-2577
V.A. LICENSE: # 0404-001401

PHONE NO. (434) 792-3680
FAX NO. (434) 792-3685
www.landeng.com

PROPOSED SHEETZ STORE
SHEETZ INC.
FRANKLIN COUNTY- WIRTZ, VIRGINIA

STANDARD DETAILS

COMMONWEALTH OF VIRGINIA
RYAN WILLIAM GATEWOOD
Lic. No. 055108
PROFESSIONAL ENGINEER
9/13/16

REVISIONS

NO.	DATE	DESCRIPTION	BY
1	6-6-16	FRANKLIN COUNTY COMMENTS	W.K.W
2	7-28-16	FRANKLIN COUNTY COMMENTS	W.K.W
3	9-13-16	ISSUED FOR CONSTRUCTION	W.K.W

Sheet No. 22 of 25

Date: MARCH 22, 2016

Scale: NTS

Project No.

VA\SZ-FCV15\dwg\F-FCV15-PLAN-1-REV-3