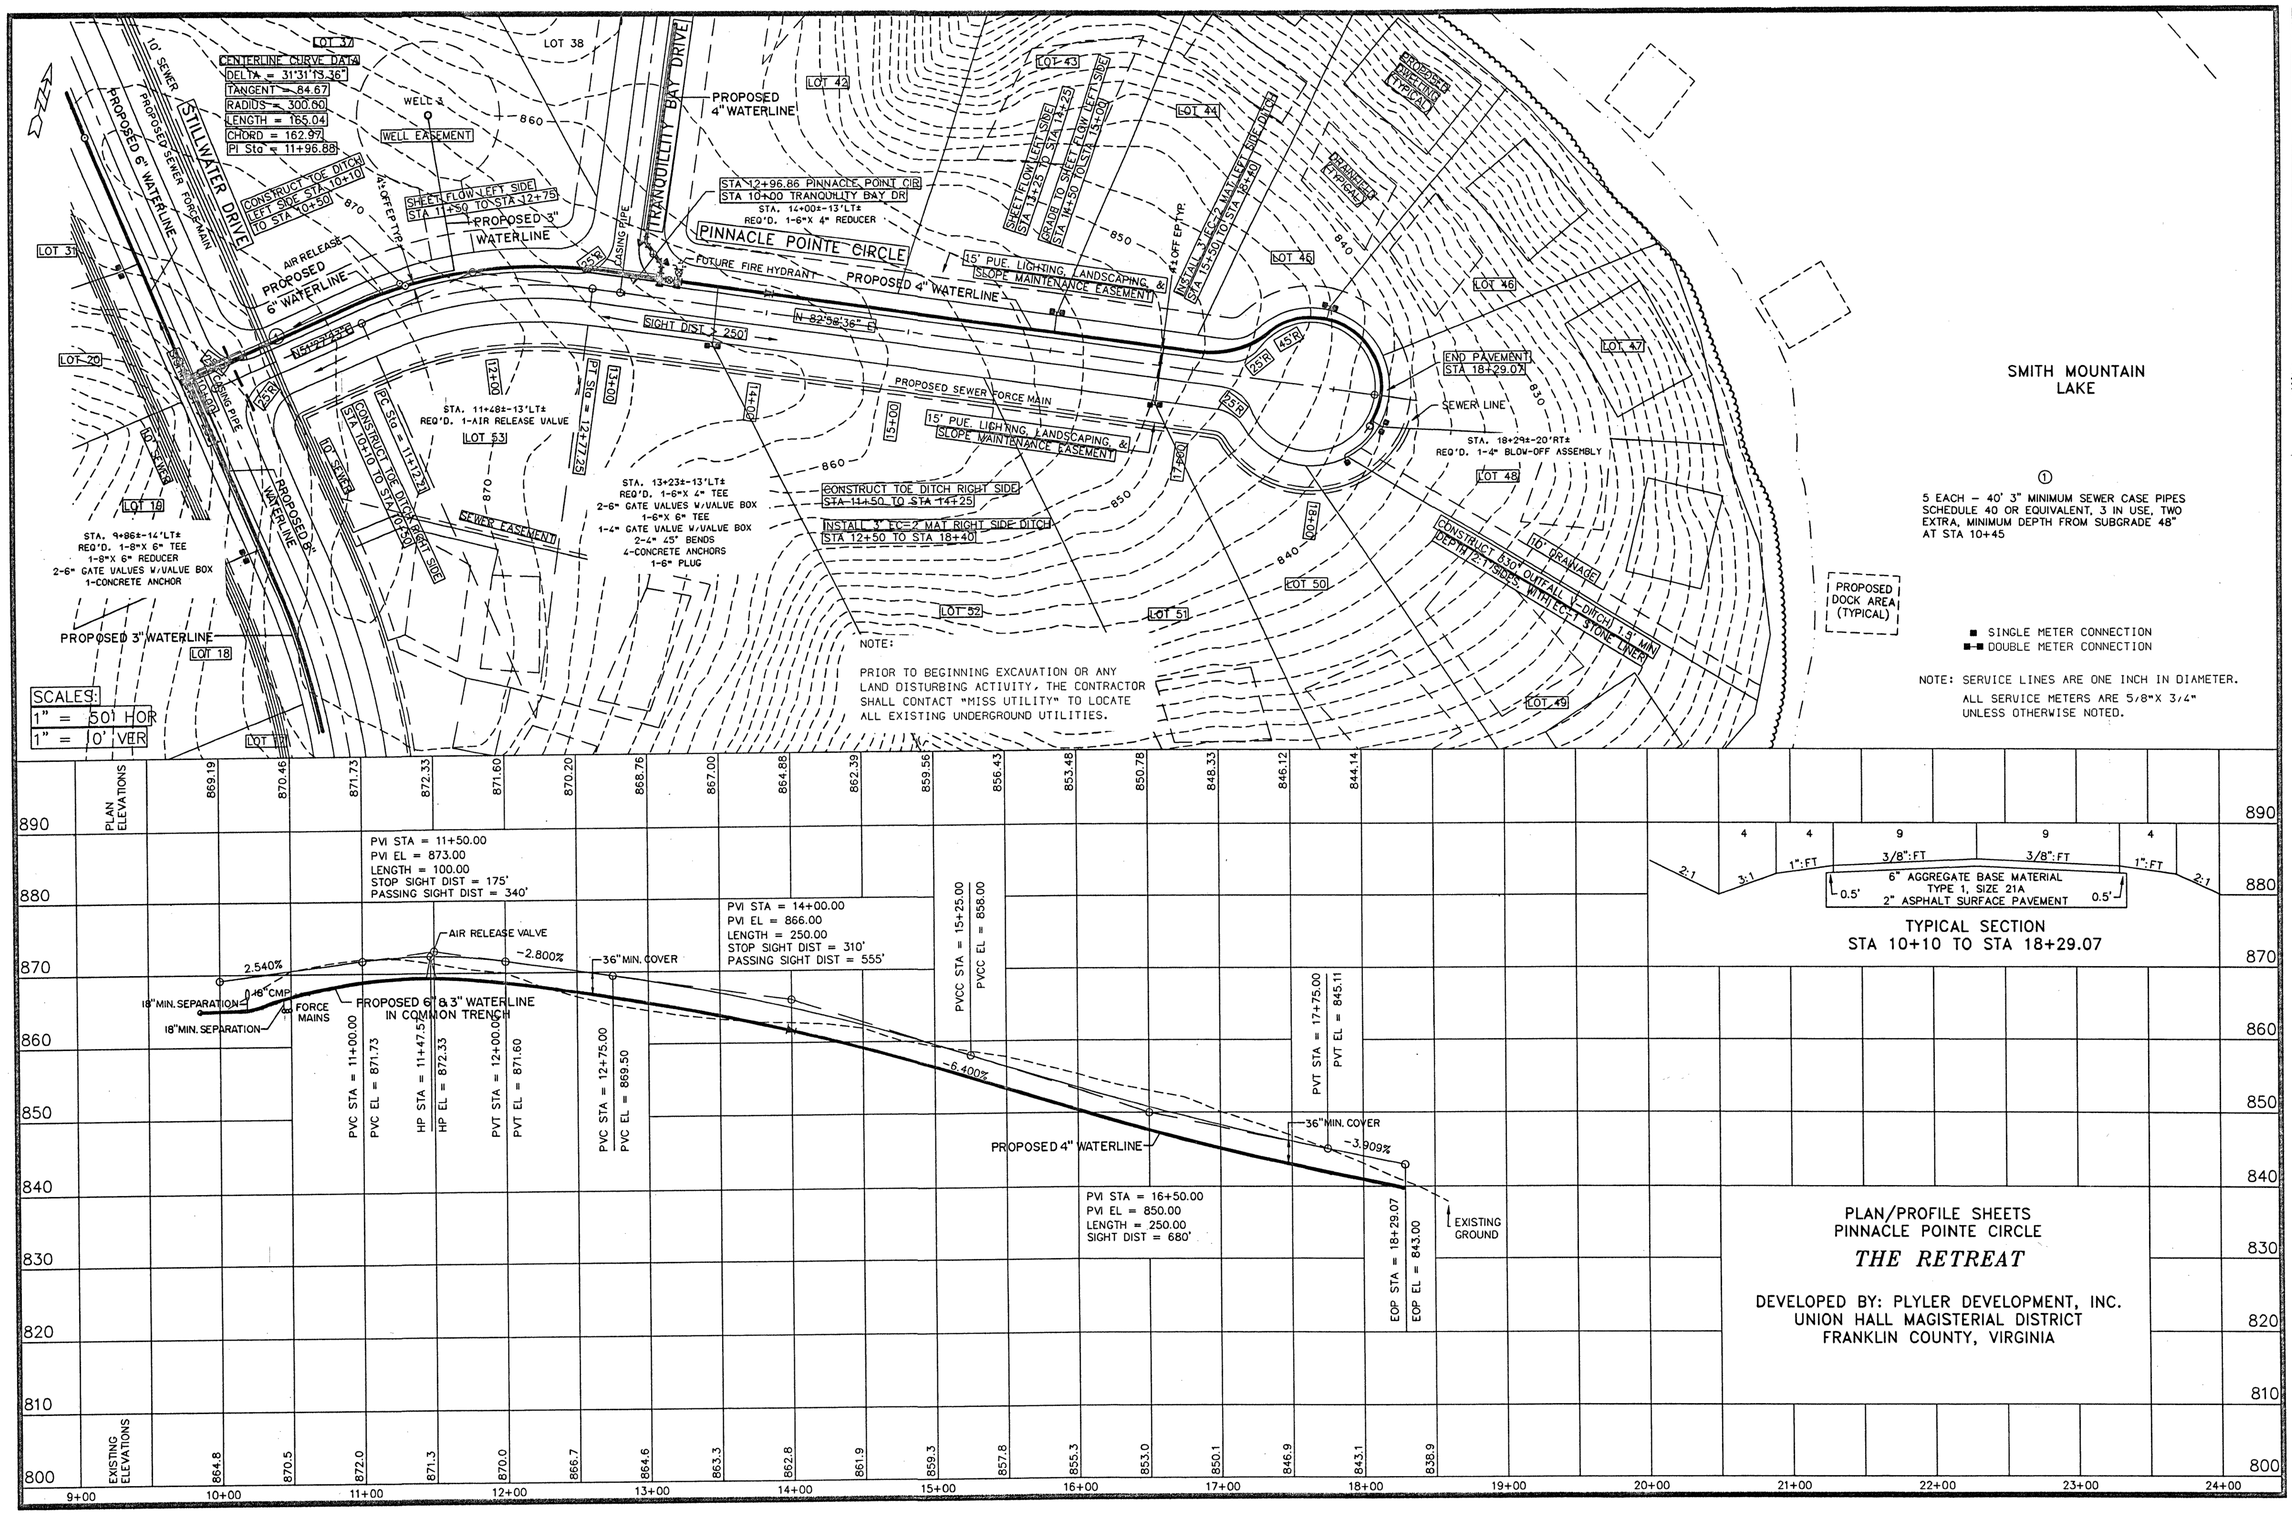

BERKLEY HOWELL & ASSOC., P.C.
ENGINEERS • SURVEYORS • PLANNERS
306 ENTERPRISE DRIVE, SUITE C
FOREST, VIRGINIA 24551
PH: (434) 385-7548 FAX: (434) 385-6178

COMMONWEALTH OF VIRGINIA
WM. O. BERKLEY, JR.
No. 10759
PROFESSIONAL ENGINEER

THE RETREAT WATER SYSTEM

UNION HALL DISTRICT FRANKLIN CO., VA.

DATE: 10-1-02
TECHNICIAN:
CHECKED BY:

REVISIONS

NO.	DATE
	2-26-03

SCALES AS SHOWN

PROJ. NO. 020097 | DIV.

SHEET NO. 8 OF 16

DRAWING NO.