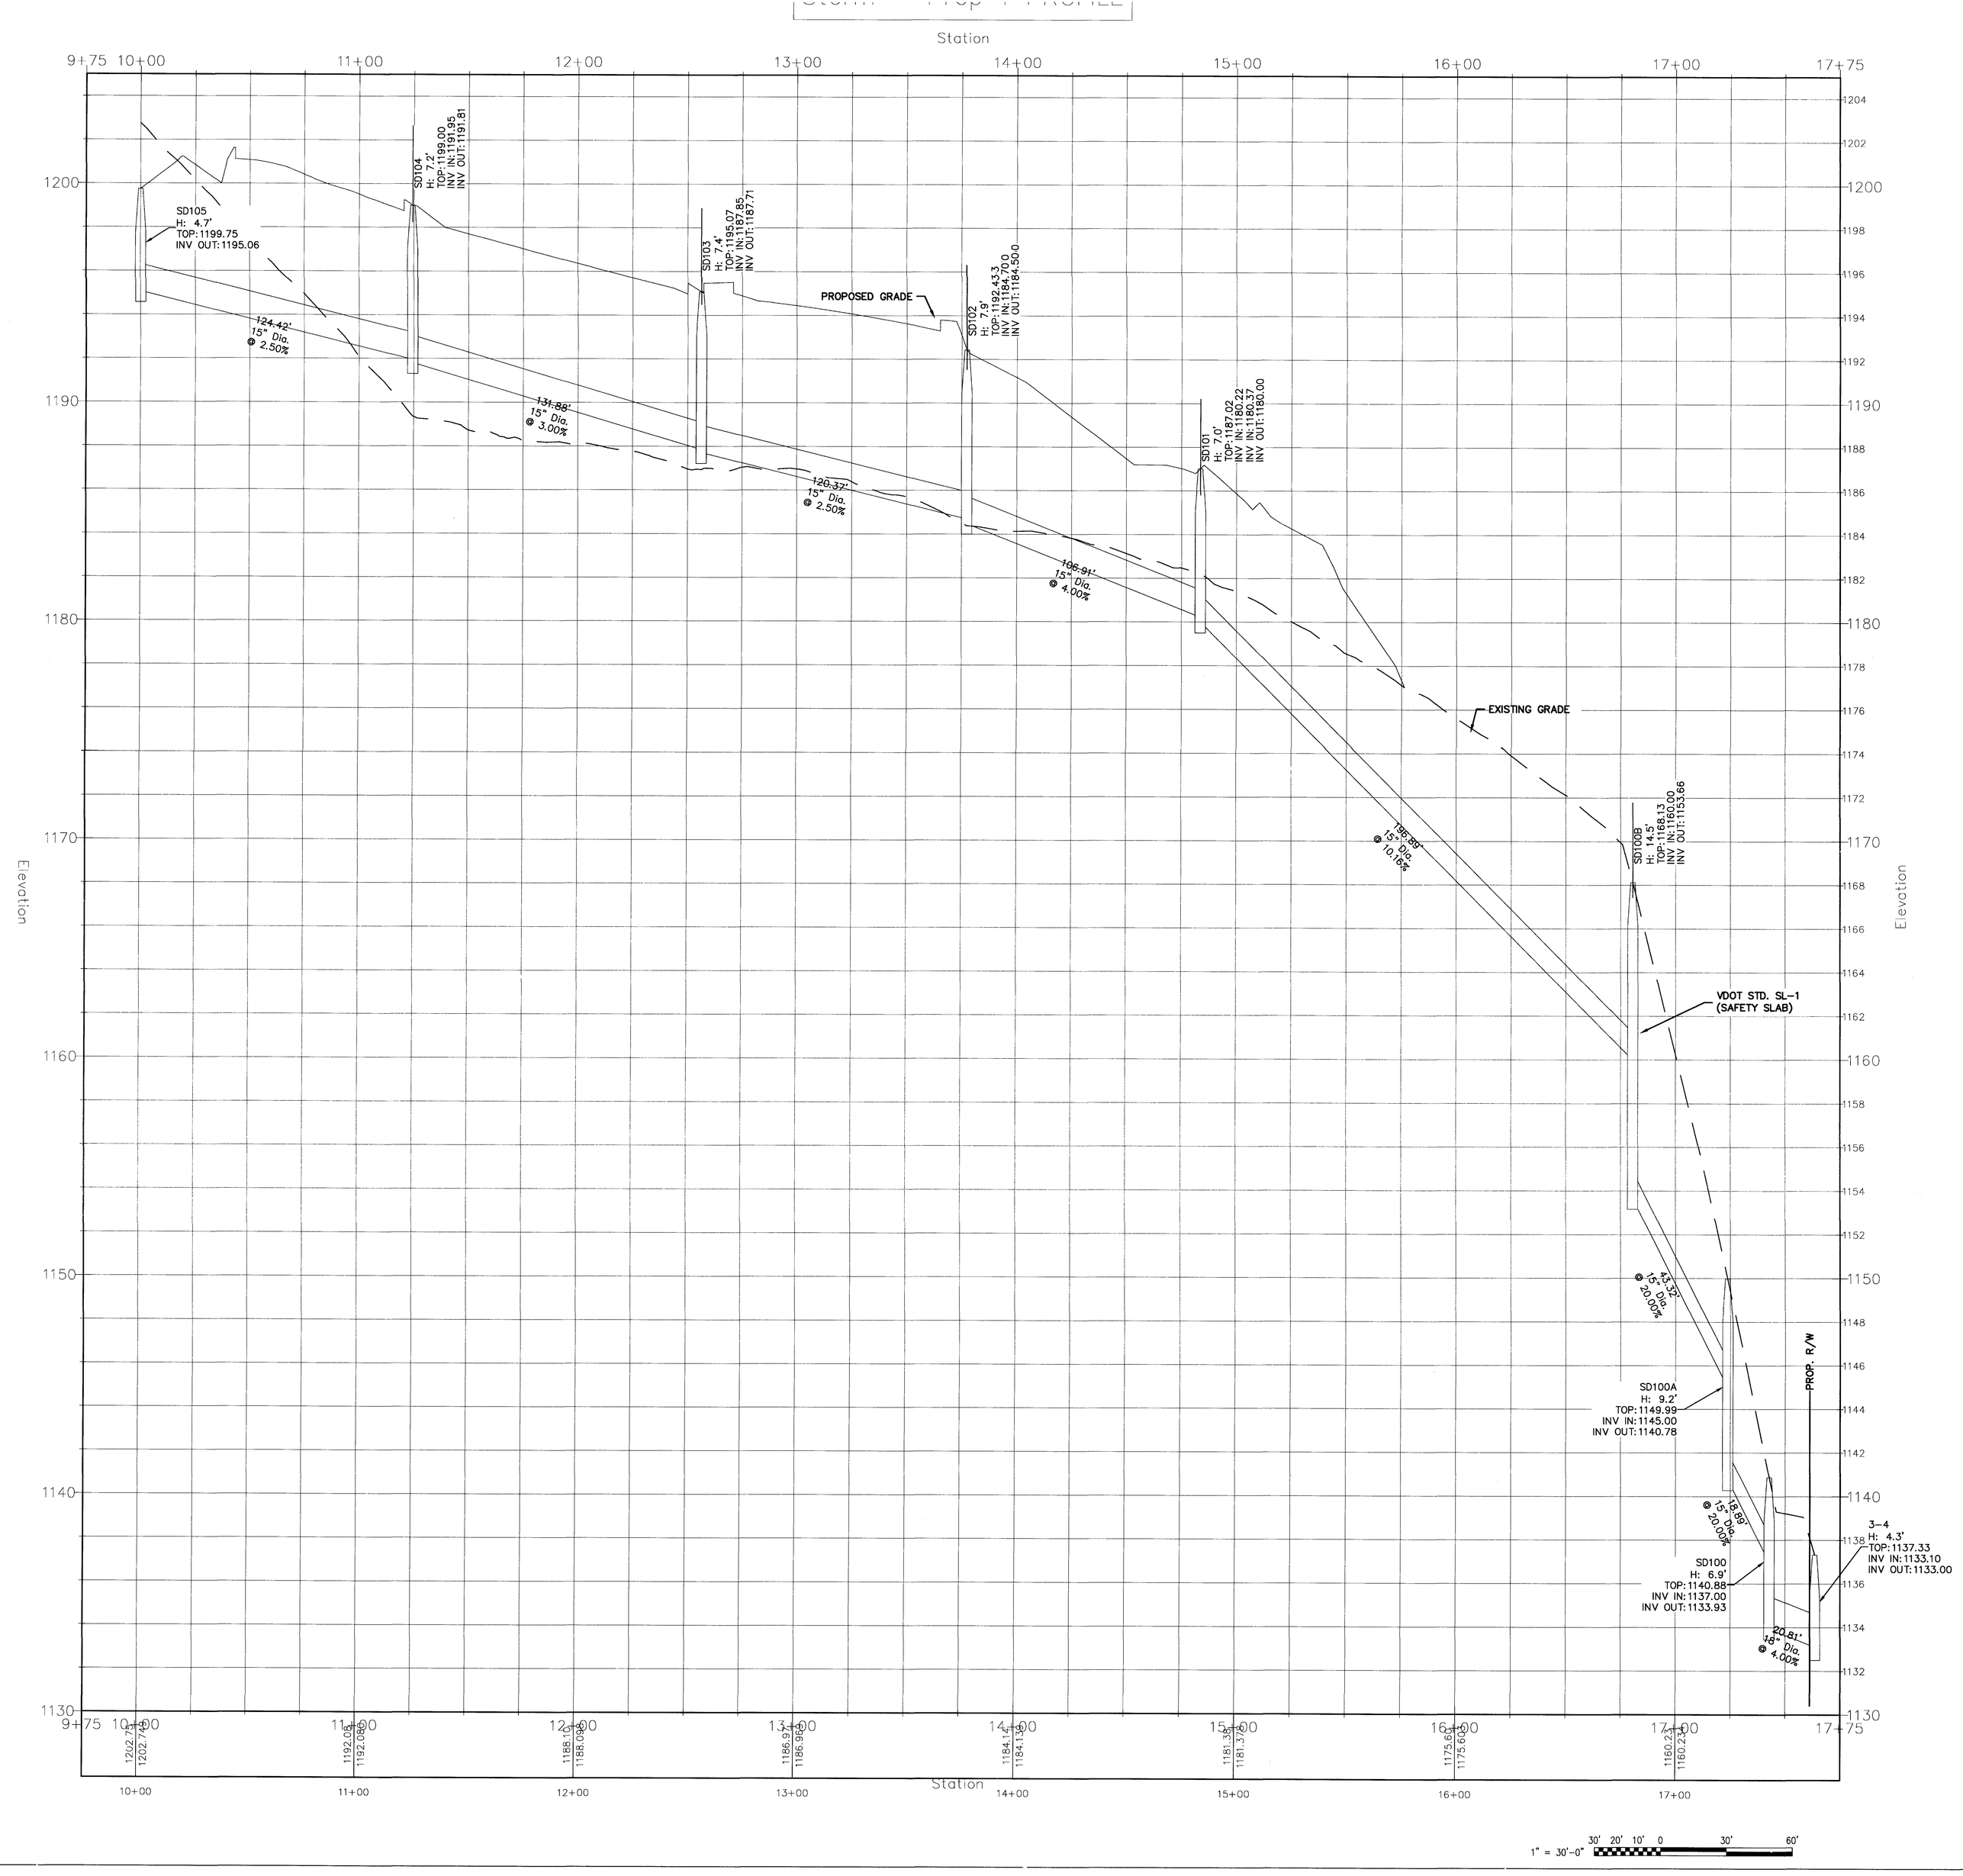

GENERAL NOTES

1. THE GENERAL NOTES ON THIS SHEET SHALL APPLY TO ALL STORM DRAIN PROFILE SHEETS, UNLESS NOTED OTHERWISE.
2. PRIVATE STORM DRAIN PIPE SHALL BE RCP OR HDPE, TYPE S., SMOOTH INSIDE WALLS.
3. CONTRACTOR SHALL PROVIDE VDOT STD. IS-1 FOR ALL DRAINAGE STRUCTURES.
4. SEE STORM STRUCTURE SCHEDULE, SH. C303 FOR MORE INFORMATION.

SPECTRUM DESIGN
architects | engineers

10 CHURCH AVE SE, PLAZA SUITE 1 ROANOKE, VIRGINIA 24011 540.342.6001
ROANOKE

VALLEY STAR CREDIT UNION

NEW CORPORATE HEADQUARTERS

SPECTRUM DESIGN PROJECT NO. 18018

COMMONWEALTH OF VIRGINIA
MICHAEL A. RAKES
Lic. No. 28199
03/06/19
PROFESSIONAL ENGINEER

DATE	06 MARCH, 2019
DESIGN ARCHITECT	
PROJECT ARCHITECT	
PROJECT ENGINEER	
CHECKED BY	
DRAWN BY	

REVISIONS NUMBER DATE

SHEET TITLE

STORM DRAIN PROFILES

C302

J:\18018\Civil\DWG\SHEET FILES\18018 GRADING & DRAINAGE.dwg, Plotted By: tlivick, Plotted: Apr 16, 2019 - 10:49am