PLAN
NOTE BOOK
NO.
SURVEYED
PLOTTED
ALIGNMENT CHECKED
R/W, OF WAY CHECKED
BY
DATE

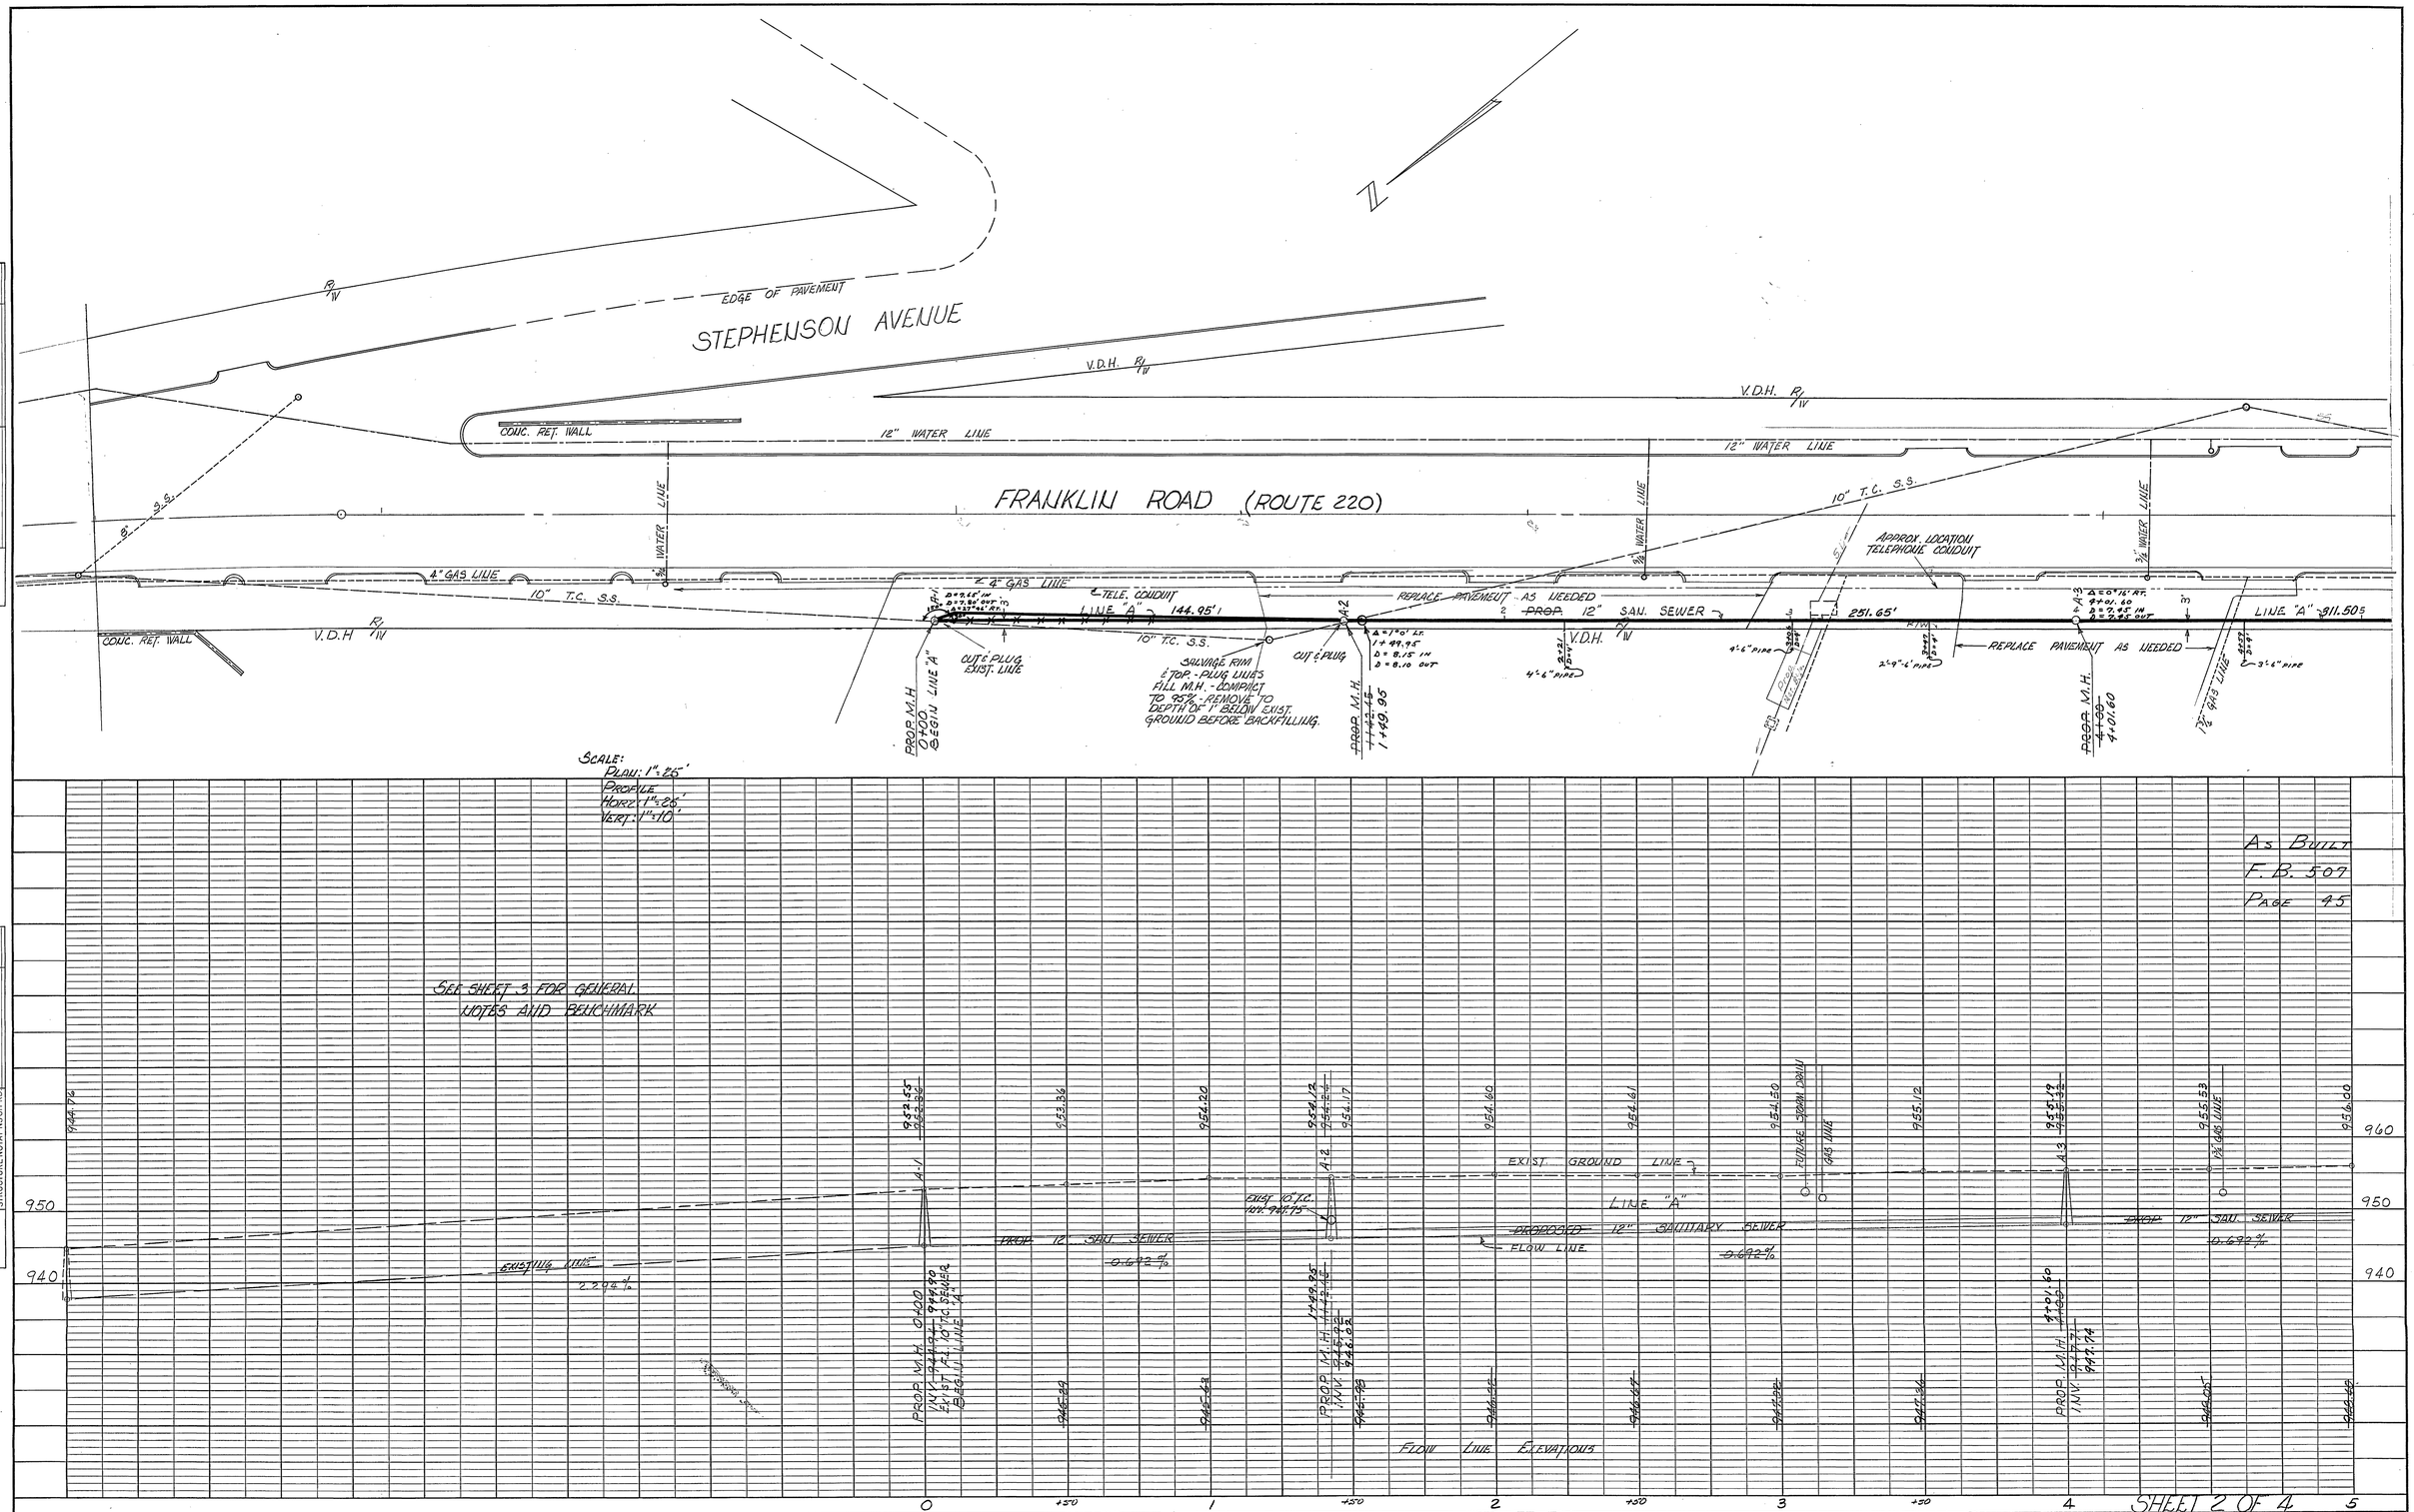

PROFILE
NOTE BOOK
NO. 472
SURVEYED
PLOTTED
GRADES CHECKED
B.M. VERIFIED
STRUCTURE NOTAT'NS CH'KD
BY
DATE

SHEET 2 OF 4

K+E PLATE 1, PLAN-PROFILE
KEUFFEL & ESSER CO.
48 7004 MADE IN U.S.A. 26074

5012

3