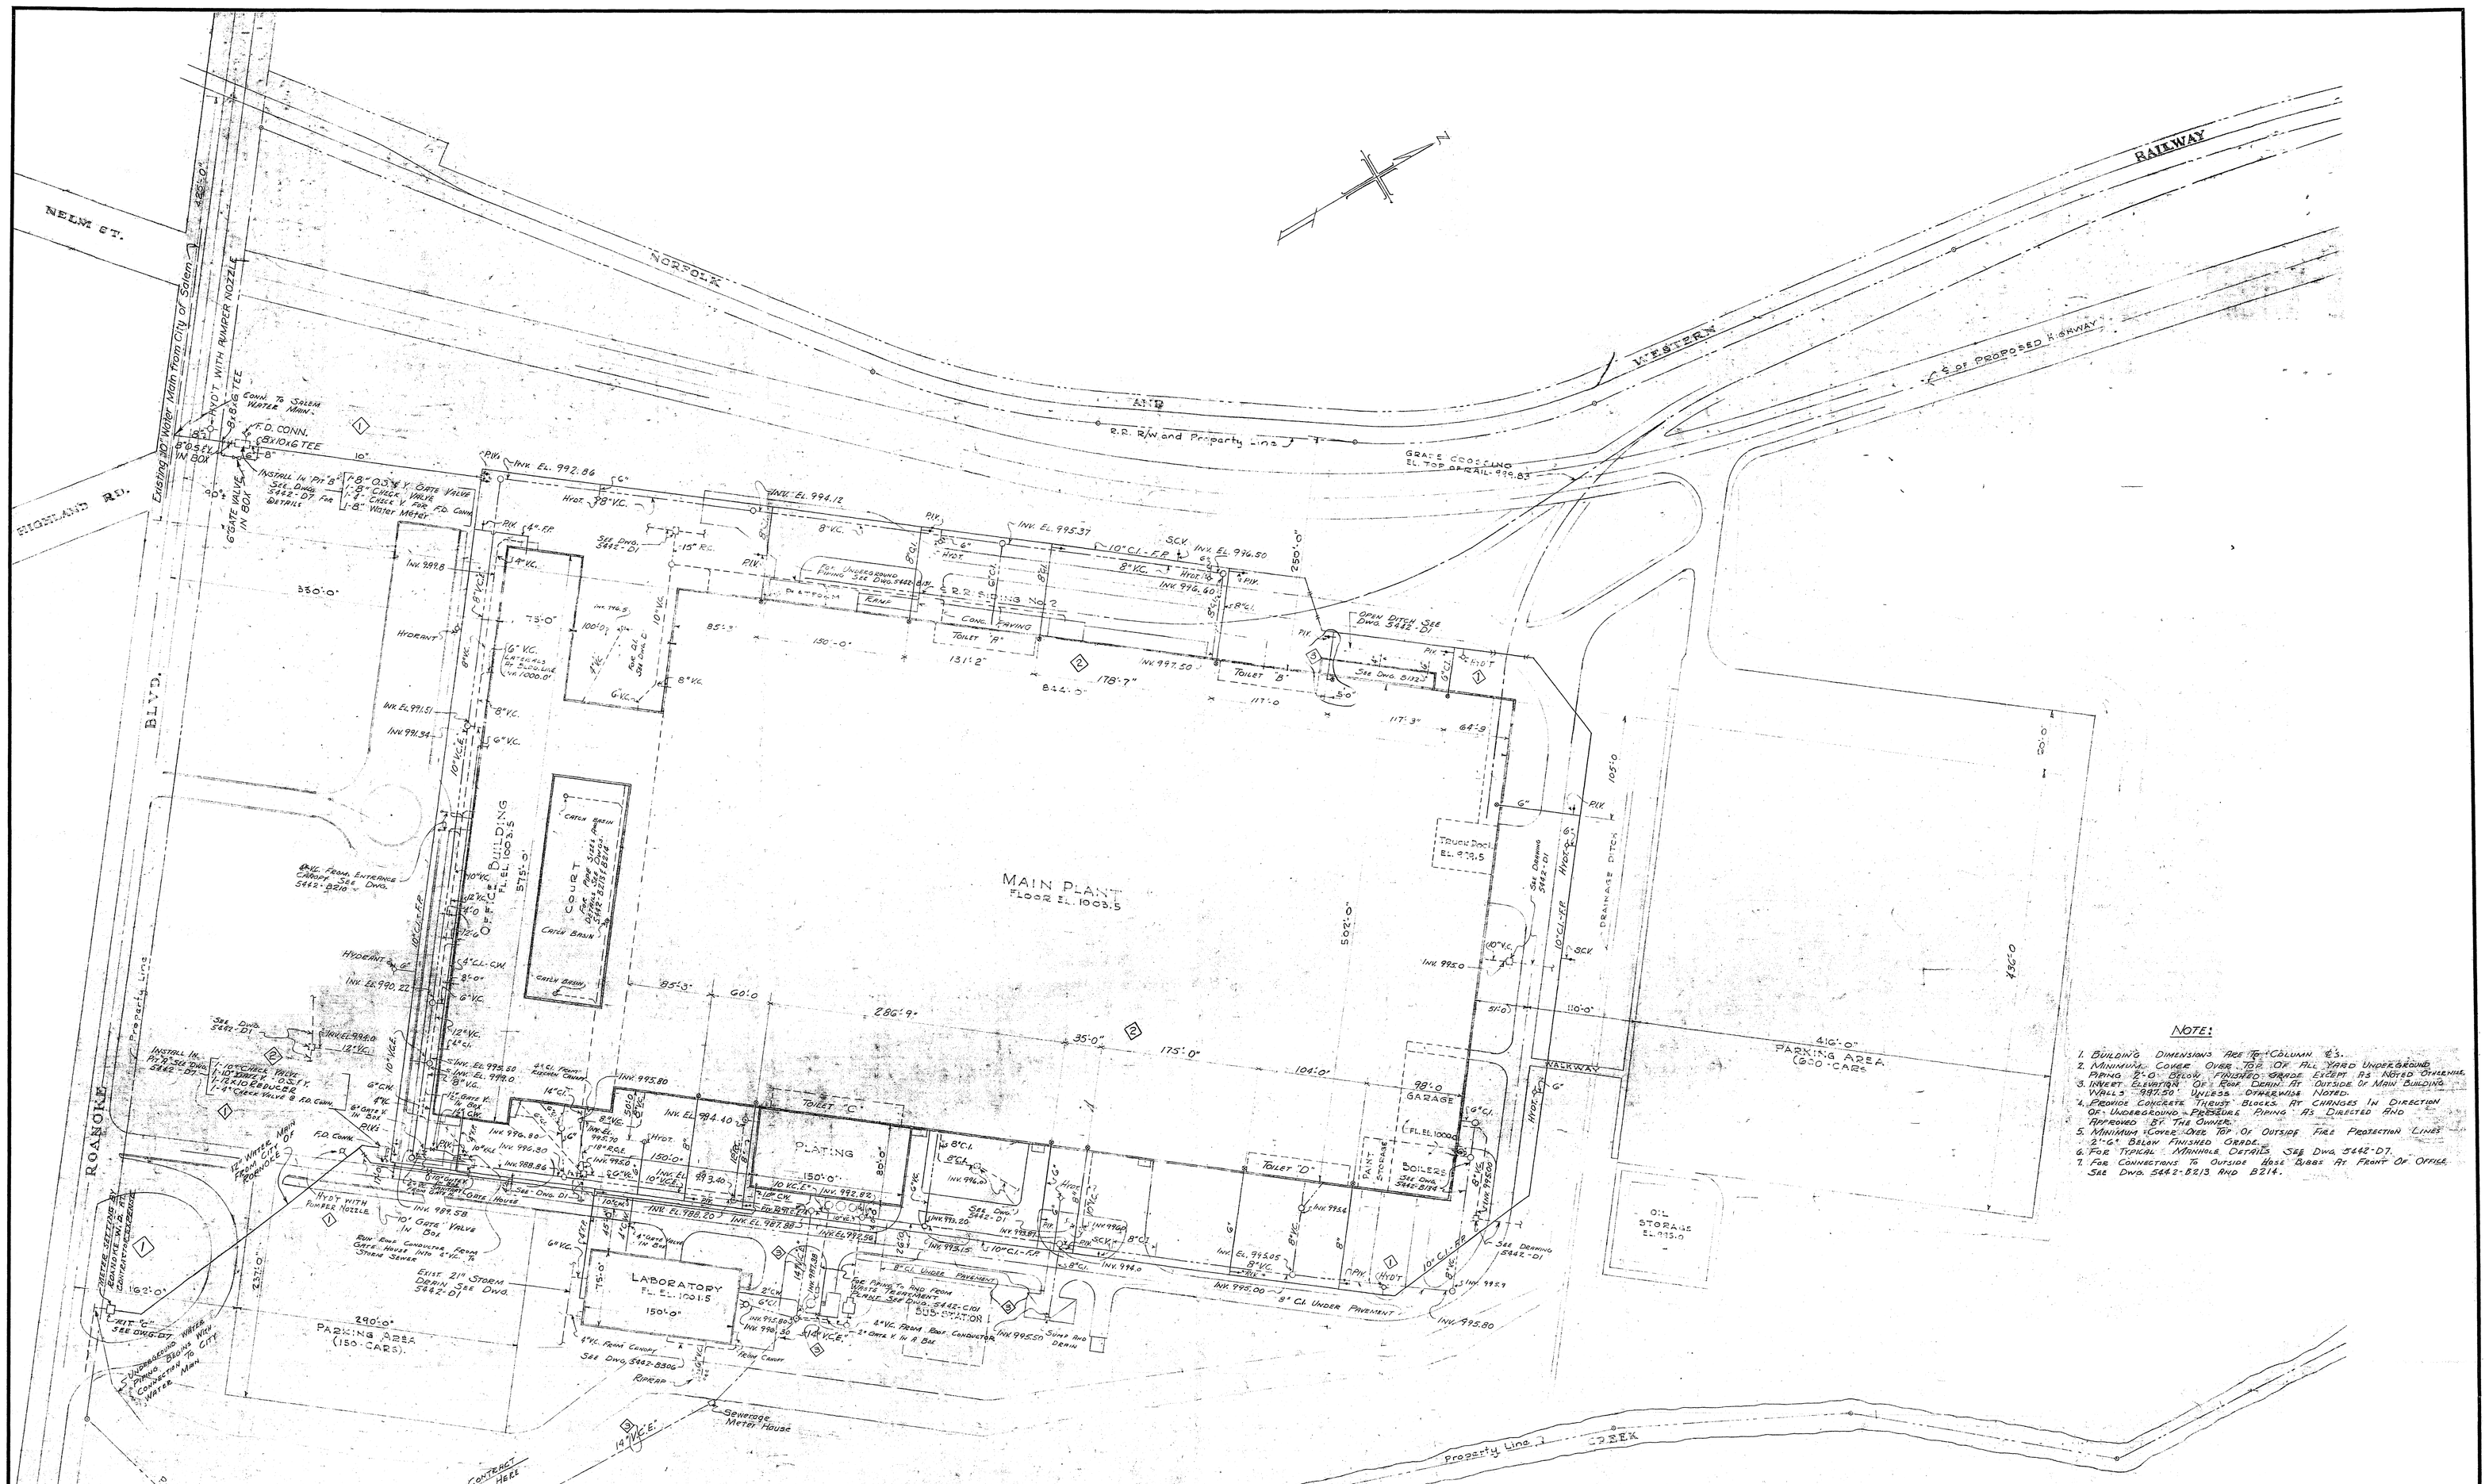
NELM ST.
HIGHLAND RD.
ROANOKE BLVD.
NORFOLK & WESTERN RAILWAY
R.R. R/W and Property Lines
GRADE CROSSING
MAIN PLANT
FLOOR EL. 1003.5
OFFICE BUILDING
COURT
PLATING
LABORATORY
EL. 1001.5
PARKING AREA
(150 CARS)
PARKING AREA
GARAGE
BOILERS
OIL STORAGE
EL. 993.0
DRAINAGE DITCH
WALKWAY
MASON CREEK
Property Line
Conn. To Salem Water Main
F.D. CONN.
Hydrant
Gate Valve in Box
Sewerage Meter House
Riprap
Inv. El. 980.0'
By City This Contract Begins Here
Open Ditch See Dwg. 5442-D1
See Dwg. 5442-D1
See Drawing 5442-D1
See Dwg. 5442-D7
See Dwg. 5442-B210
See Dwg. 5442-B213
See Dwg. 5442-B214
See Dwg. 5442-B300
See Dwg. 5442-C1A
See Dwg. 5442-B1123
See Dwg.