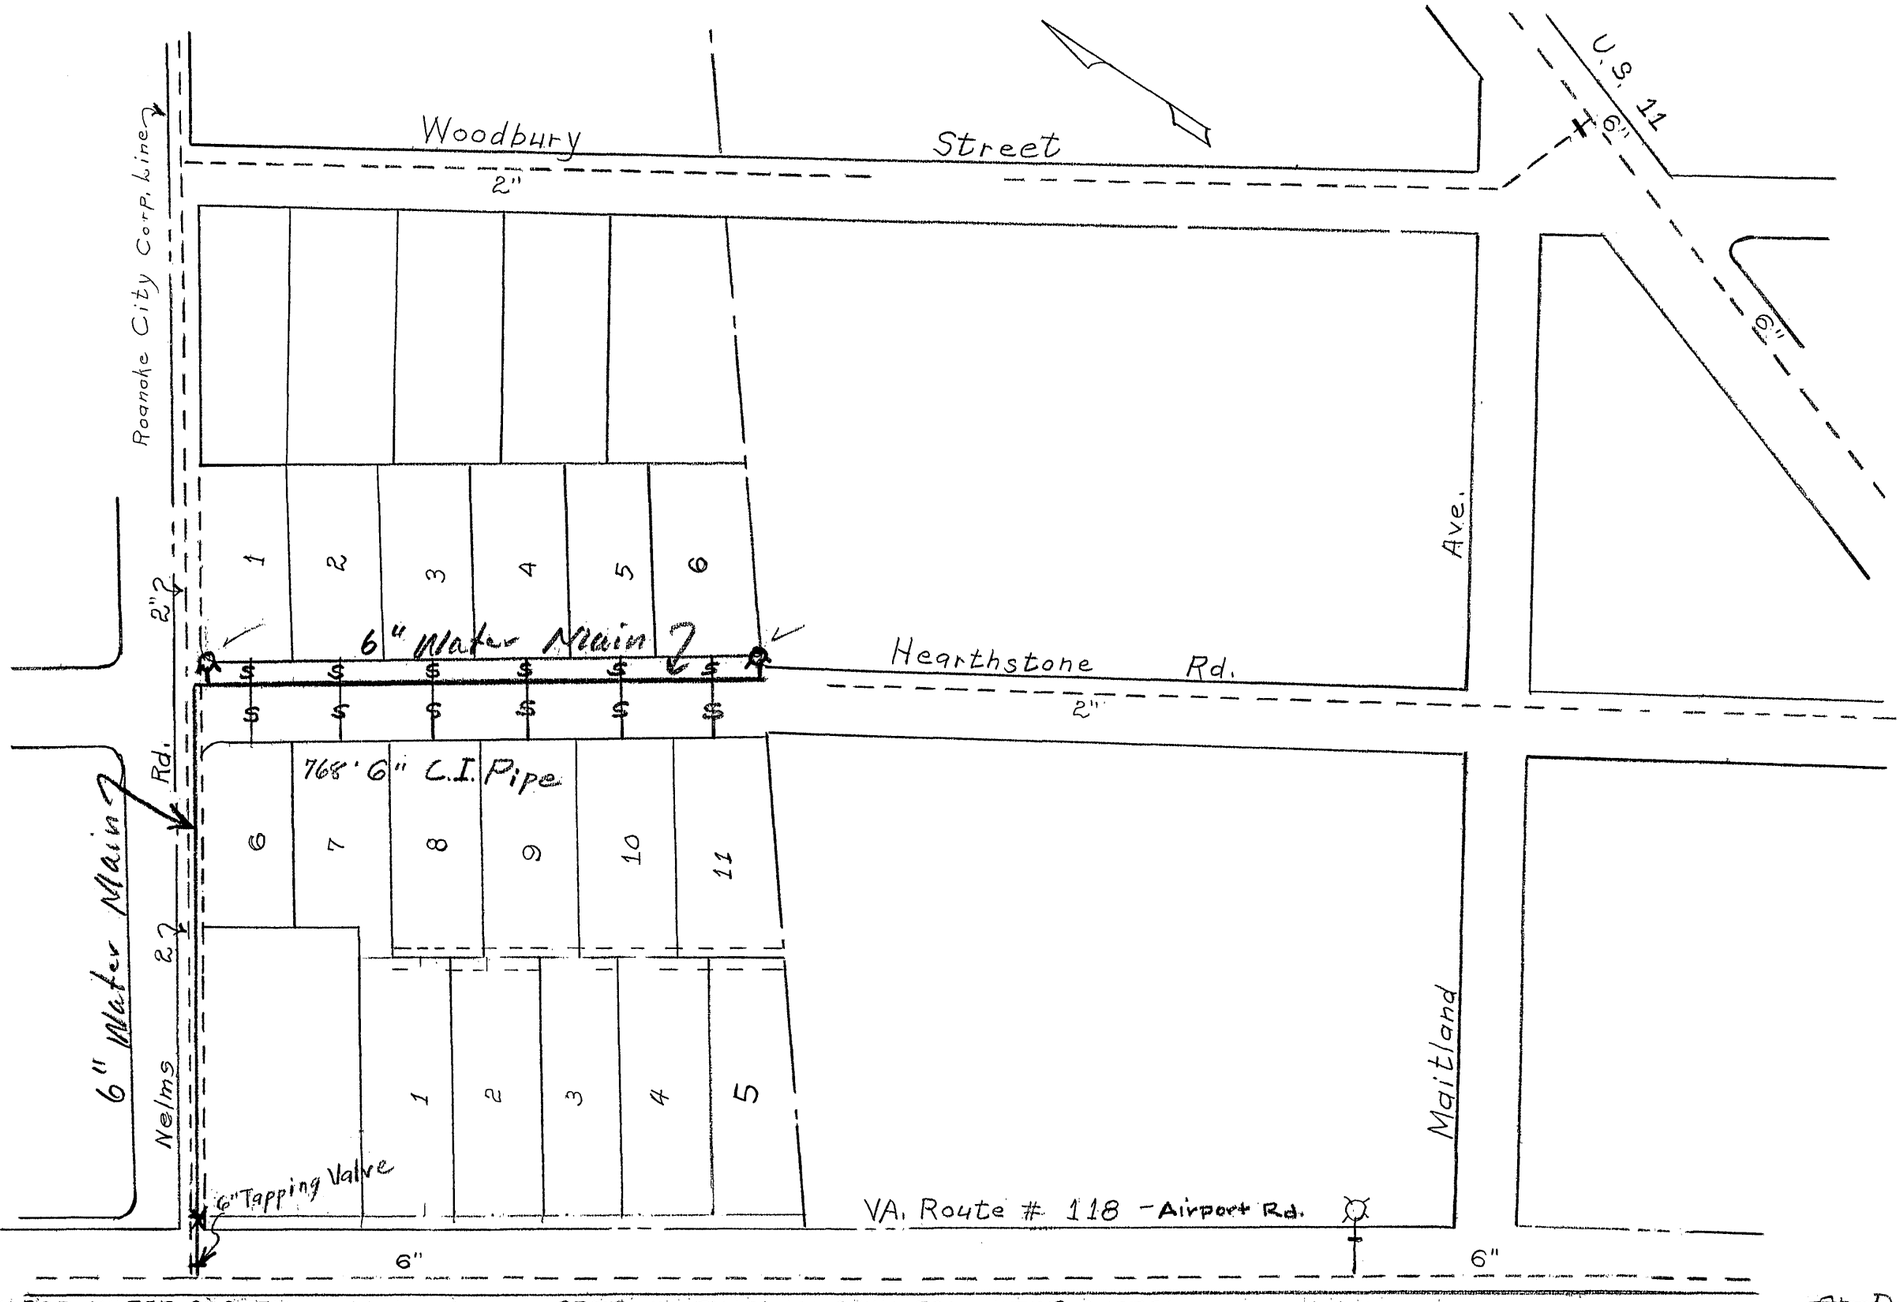

FINAL PLAN ONLY FOR WATER SYSTEM
MAINS, VALVES, FIRE HYDRANTS, AND SERVICES
APPROVED COST $ 2,865.00

G. A. Ruston	8-5-52
ROANOKE WATER DEPARTMENT	DATE
J. R. Hildebrand	Aug. 5, 1952
AGENT FOR ROANOKE CITY PLANNING COMM.	DATE
H. Clifton Broyles	Aug 5, 1952
CITY ENGINEER OF ROANOKE VA	DATE
Jas. Wintrmutt	8-5-52
DIRECTOR OF PUBLIC WORKS	DATE

PRELIMINARY PLAN ONLY FOR WATER SYSTEM
MAINS, VALVES, FIRE HYDRANTS AND SERVICES
APPROVED ESTIMATED COST $2,865.00

ROANOKE WATER DEPARTMENT	DATE
AGENT FOR ROANOKE CITY PLANNING COMM.	DATE
CITY ENGINEER OF ROANOKE VA.	DATE
DIRECTOR OF PUBLIC WORKS	DATE

~~On D~~

Completed 11-10-52

On Quad. Map
On Dist. Map

WATER DEPARTMENT
CITY OF ROANOKE, VA.
SUBDIVISION - PROPERTY
OF
J.D. CRAIG & J.E. EMORE
BLOCK 1 & 2 AIRLEE GARDEN
SCALE - 1" = 100'
DRAWN BY E.L.A AUGUST 1 1952

52-28