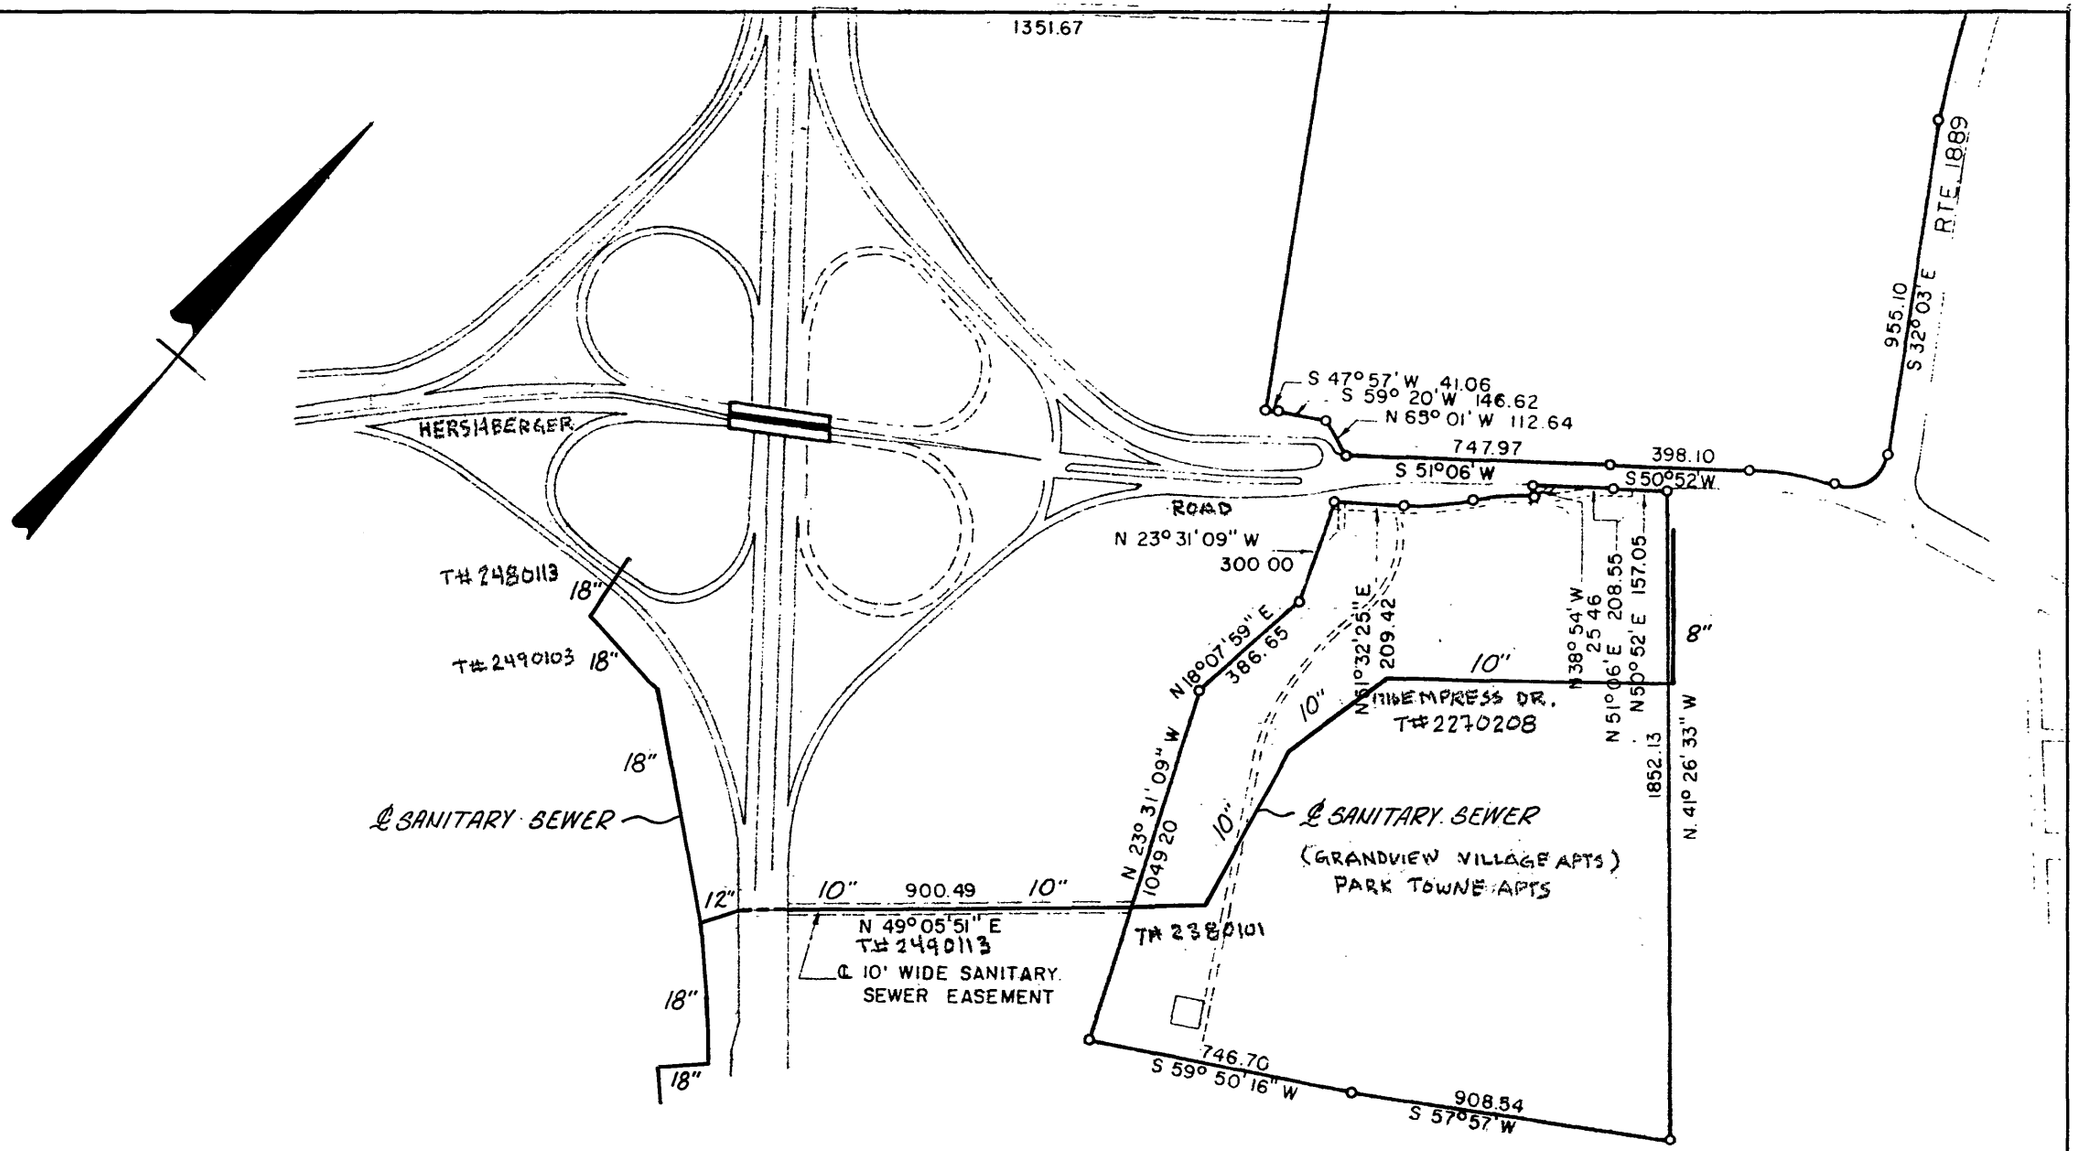

SANITARY SEWER SERVICING
GRANDVIEW APARTMENTS
SCALE 1"=500' DATE 4-20-71