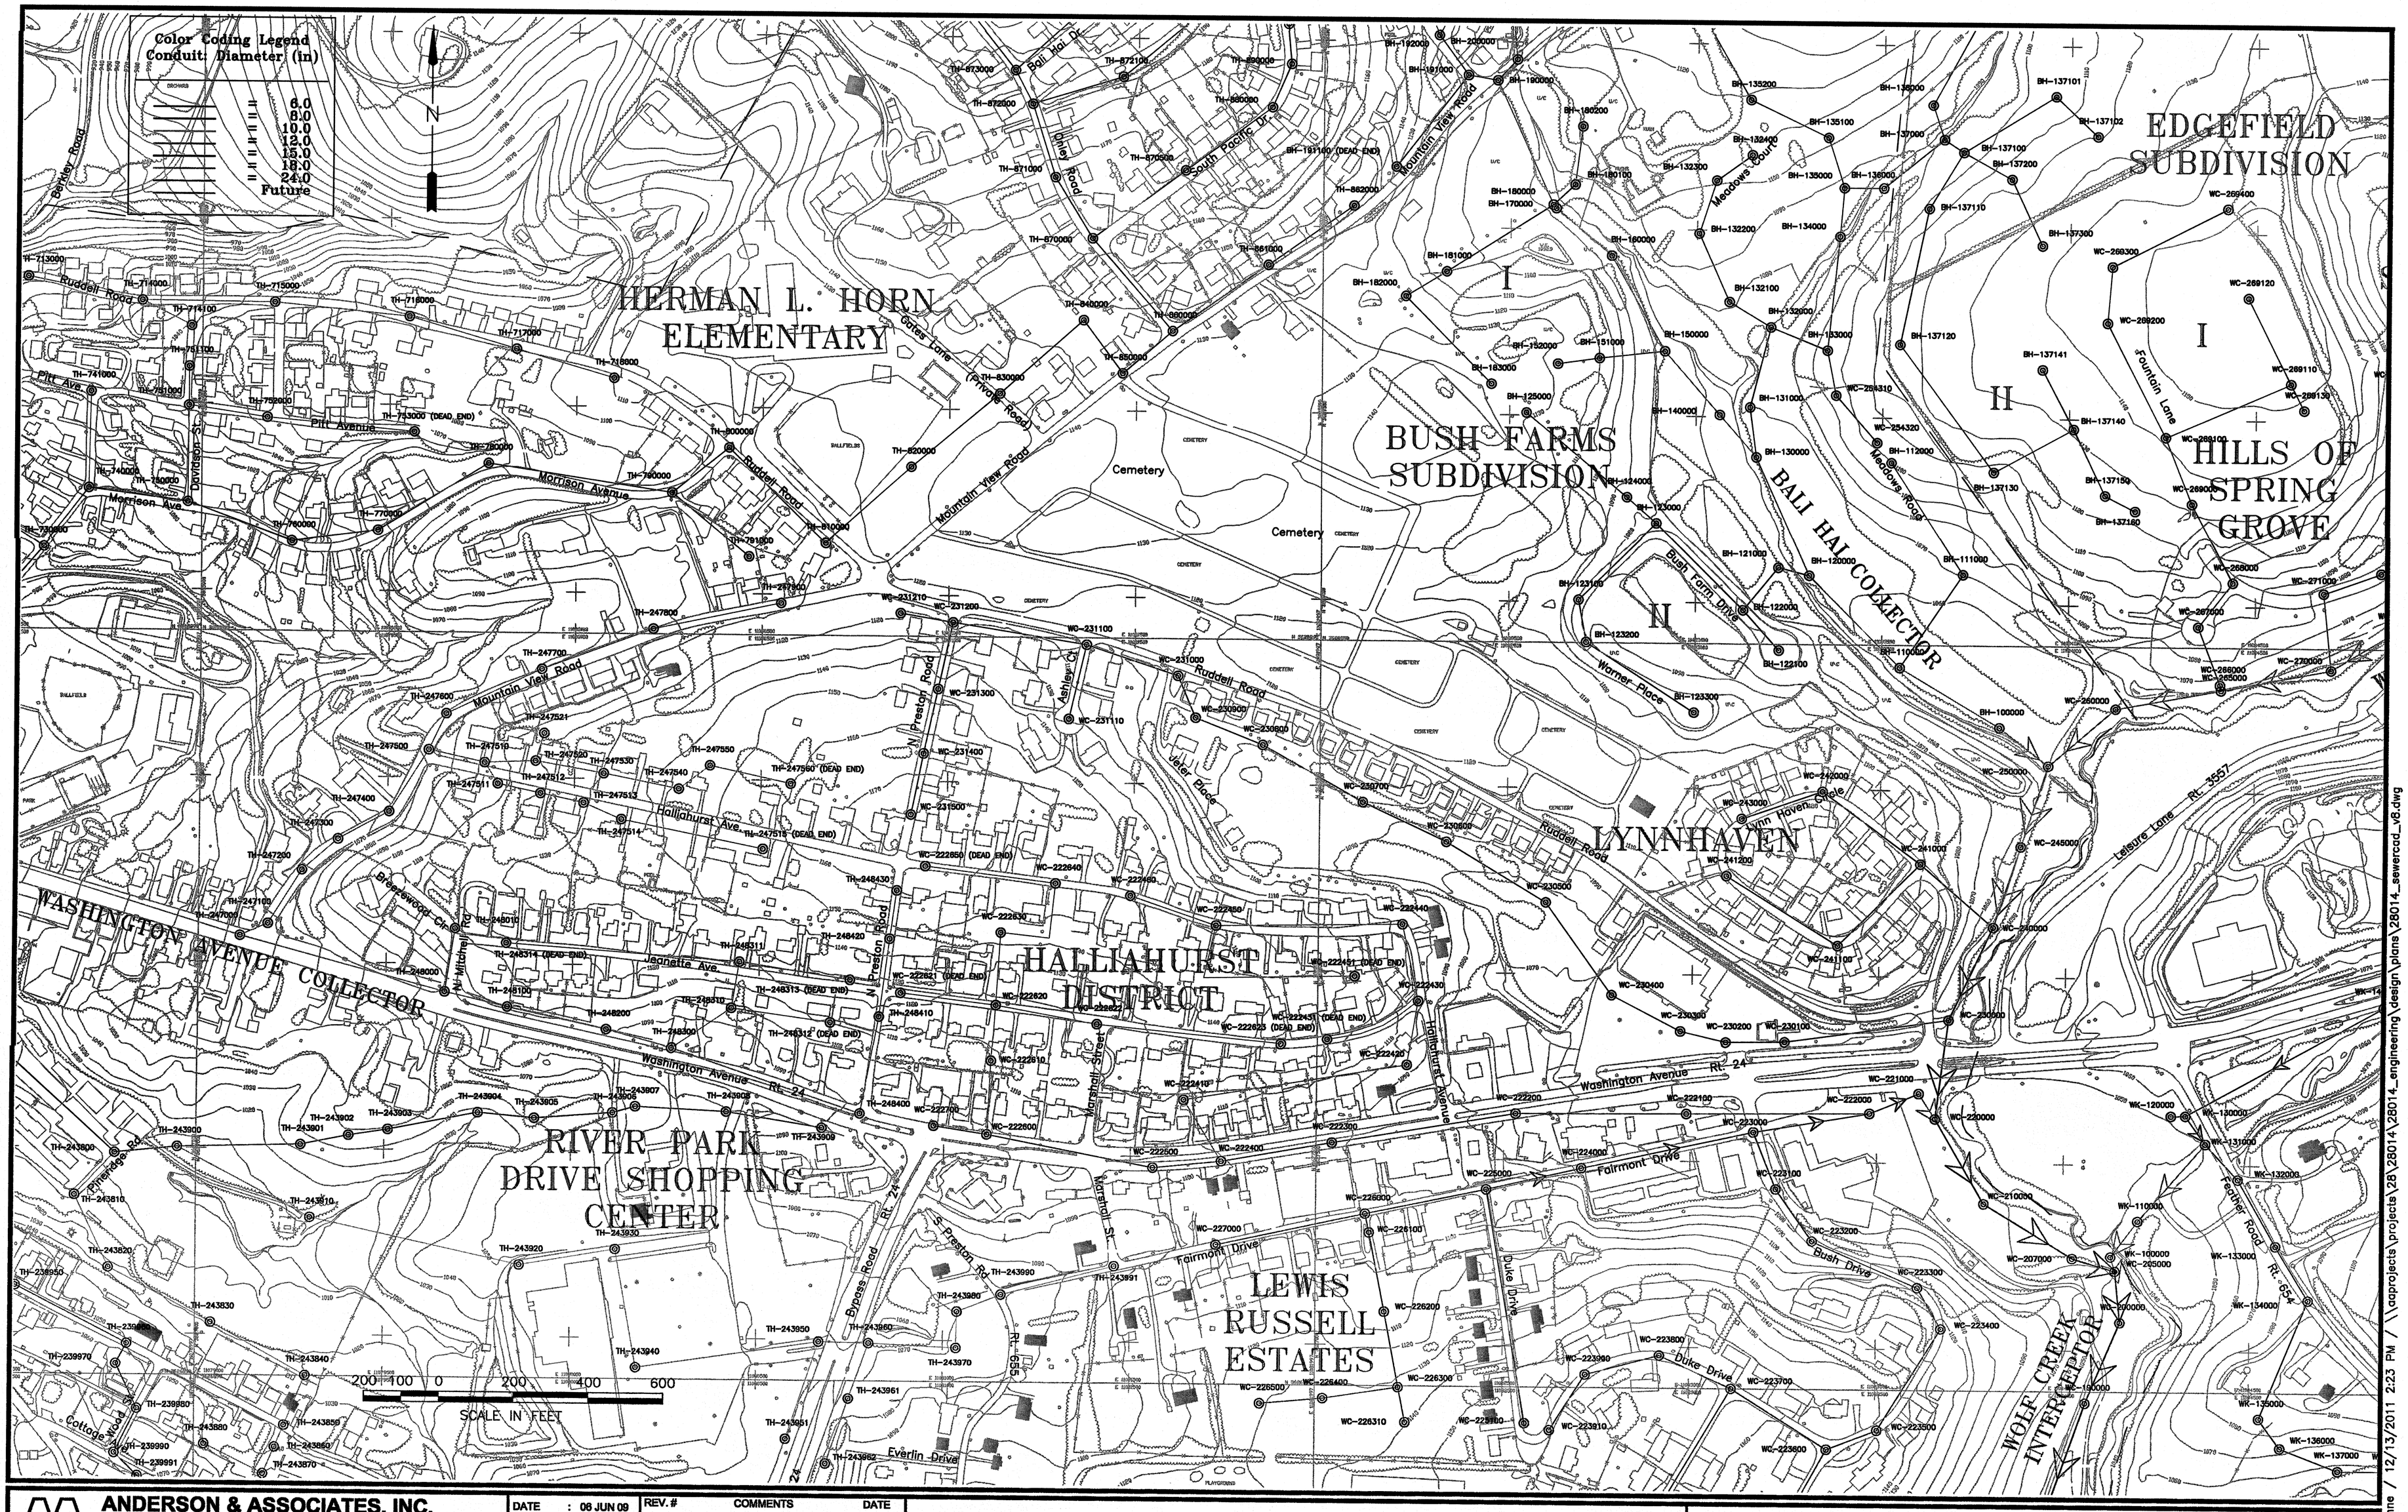

ANDERSON & ASSOCIATES, INC.
Professional Design Services
www.andassoc.com
VA - NC - TN - WV
100 Ardmore St.
Blacksburg, Va. 24060
540-552-5592

DATE	: 08 JUN 09
DESIGNED	: RTM
DRAWN	: RTM
CHECKED	:
QA / QC	:

REV. #	COMMENTS	DATE

I&I STUDY - WASTEWATER COLLECTION SYSTEM
TOWN OF VINTON, VIRGINIA

MAP 6
6, 7, 13 AND 14

DOCUMENT NO. 28014 – 001
SHEET 7 OF 12

Marr, Roeanne / 12/13/2011 2:23 PM / \\aaprojects\projects\28\28014\28014_engineering\design\plans\28014_sewercad_v6.dwg