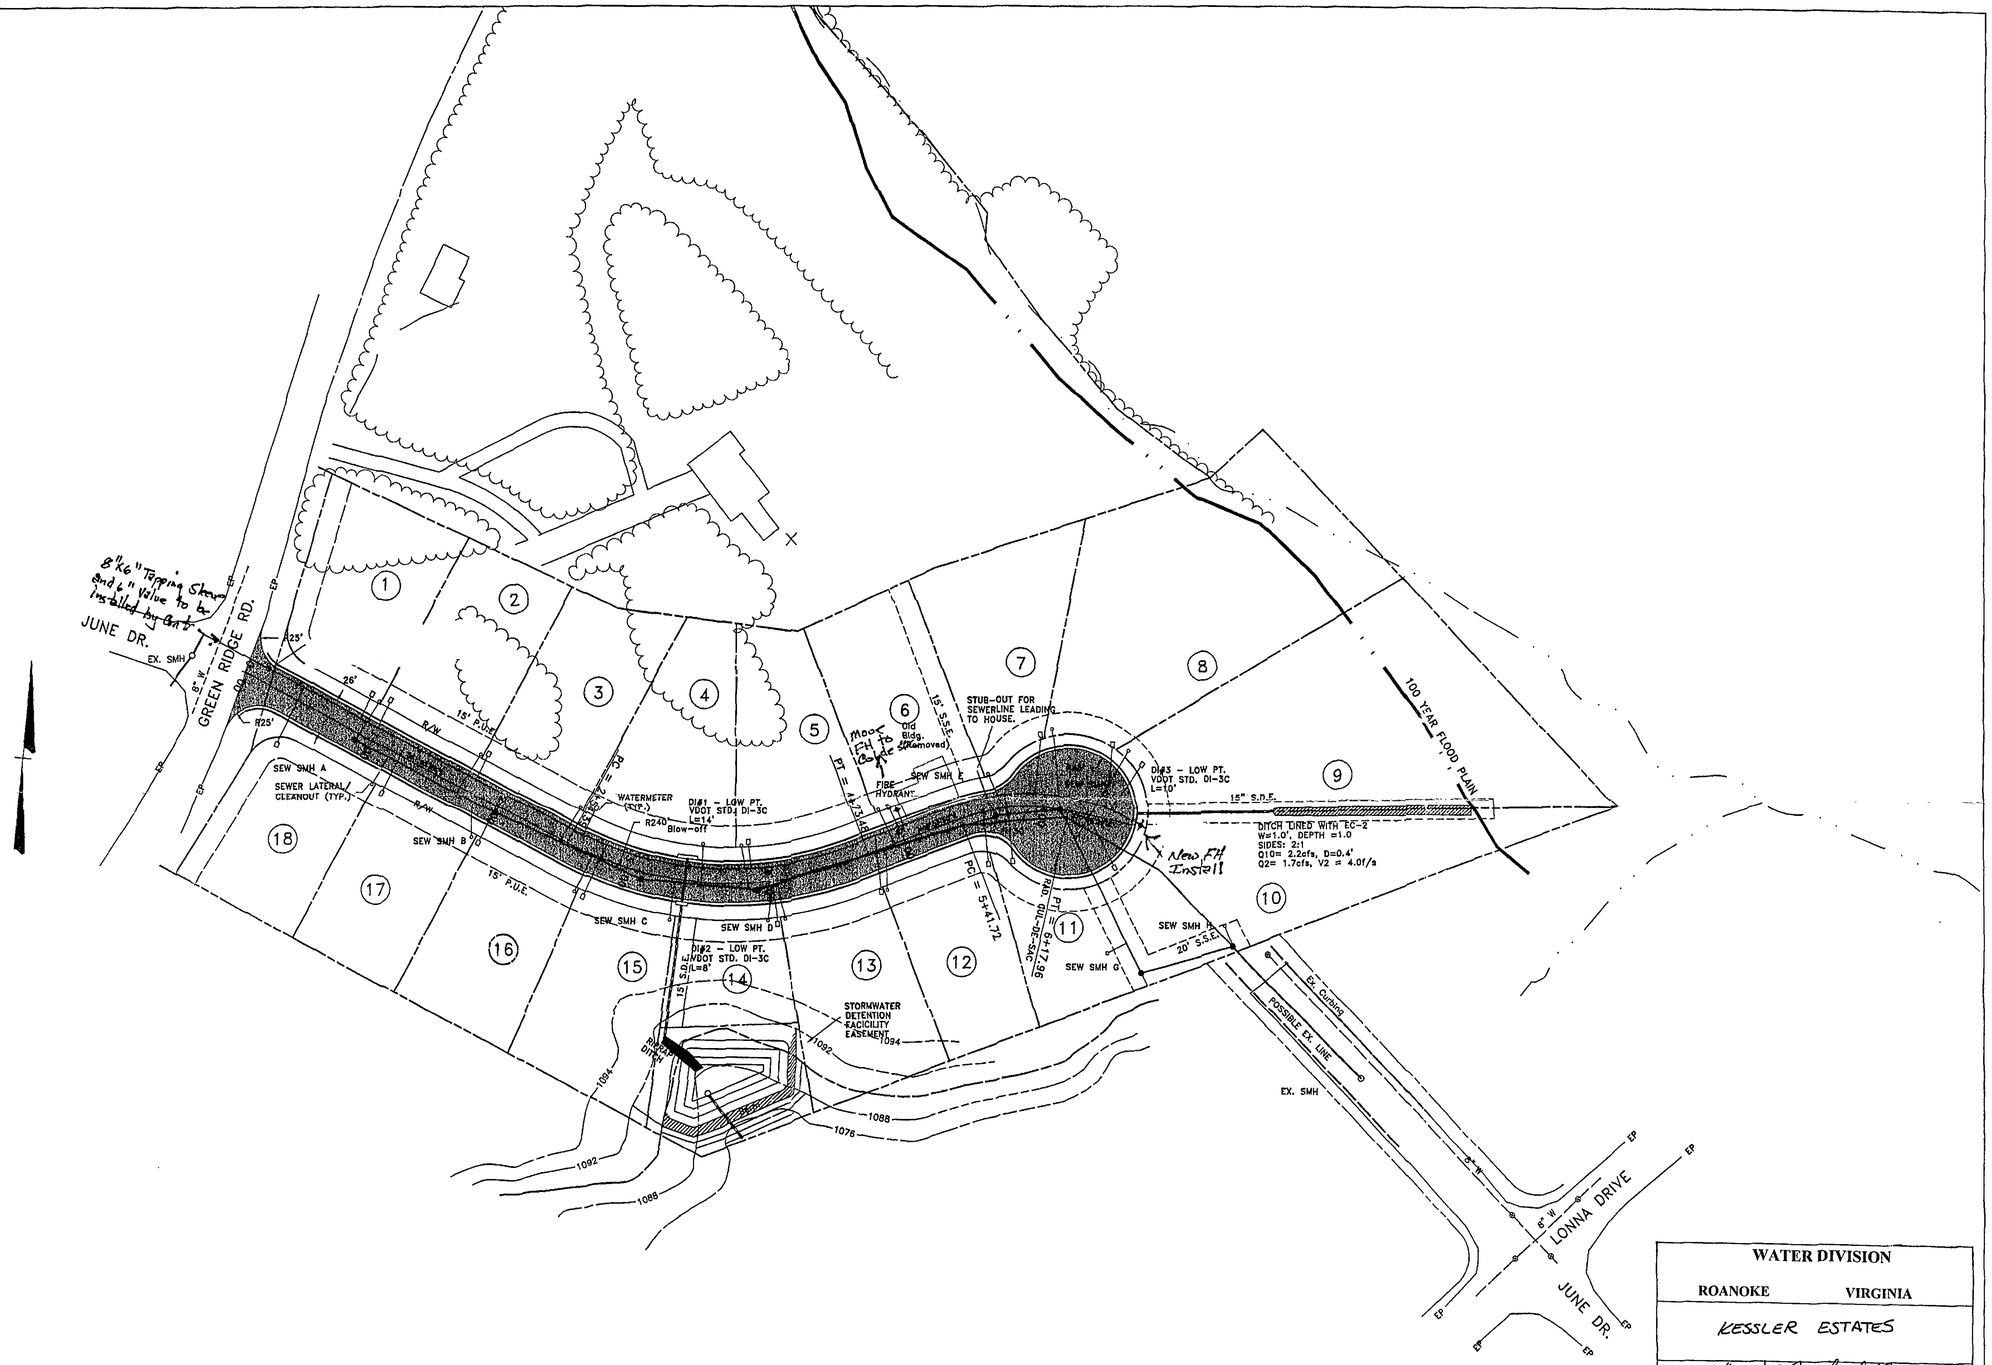

WATER DIVISION	
ROANOKE	VIRGINIA
KESSLER ESTATES	
SCALE: 1"=50	Michael McCoy 3/18/02
DATE: 3/8/02	DIRECTOR OF UTILITIES / DATE
DIST. MAP: 615	3/8/02
PLAN NO: 02-03	MANAGER WATER DIVISION / DATE

Roderick F. Pierson, P.E., L.L.S.
P.O. Box 311
1332 Roanoke Road, 220 North
Daleville, VA 24083
(540) 966-3027

REV	DATE	DESCRIPTION	BY	APP

PLAN SHEET
KESSLER ESTATES
CITY OF ROANOKE, VIRGINIA

COMMONWEALTH OF VIRGINIA
10-18-01
RODERICK F. PIERSON
NO. 023842
PROFESSIONAL ENGINEER

SCALE:	1" = 50'
COMM. NO.	R200150
DATE:	09/04/01
SHEET	1