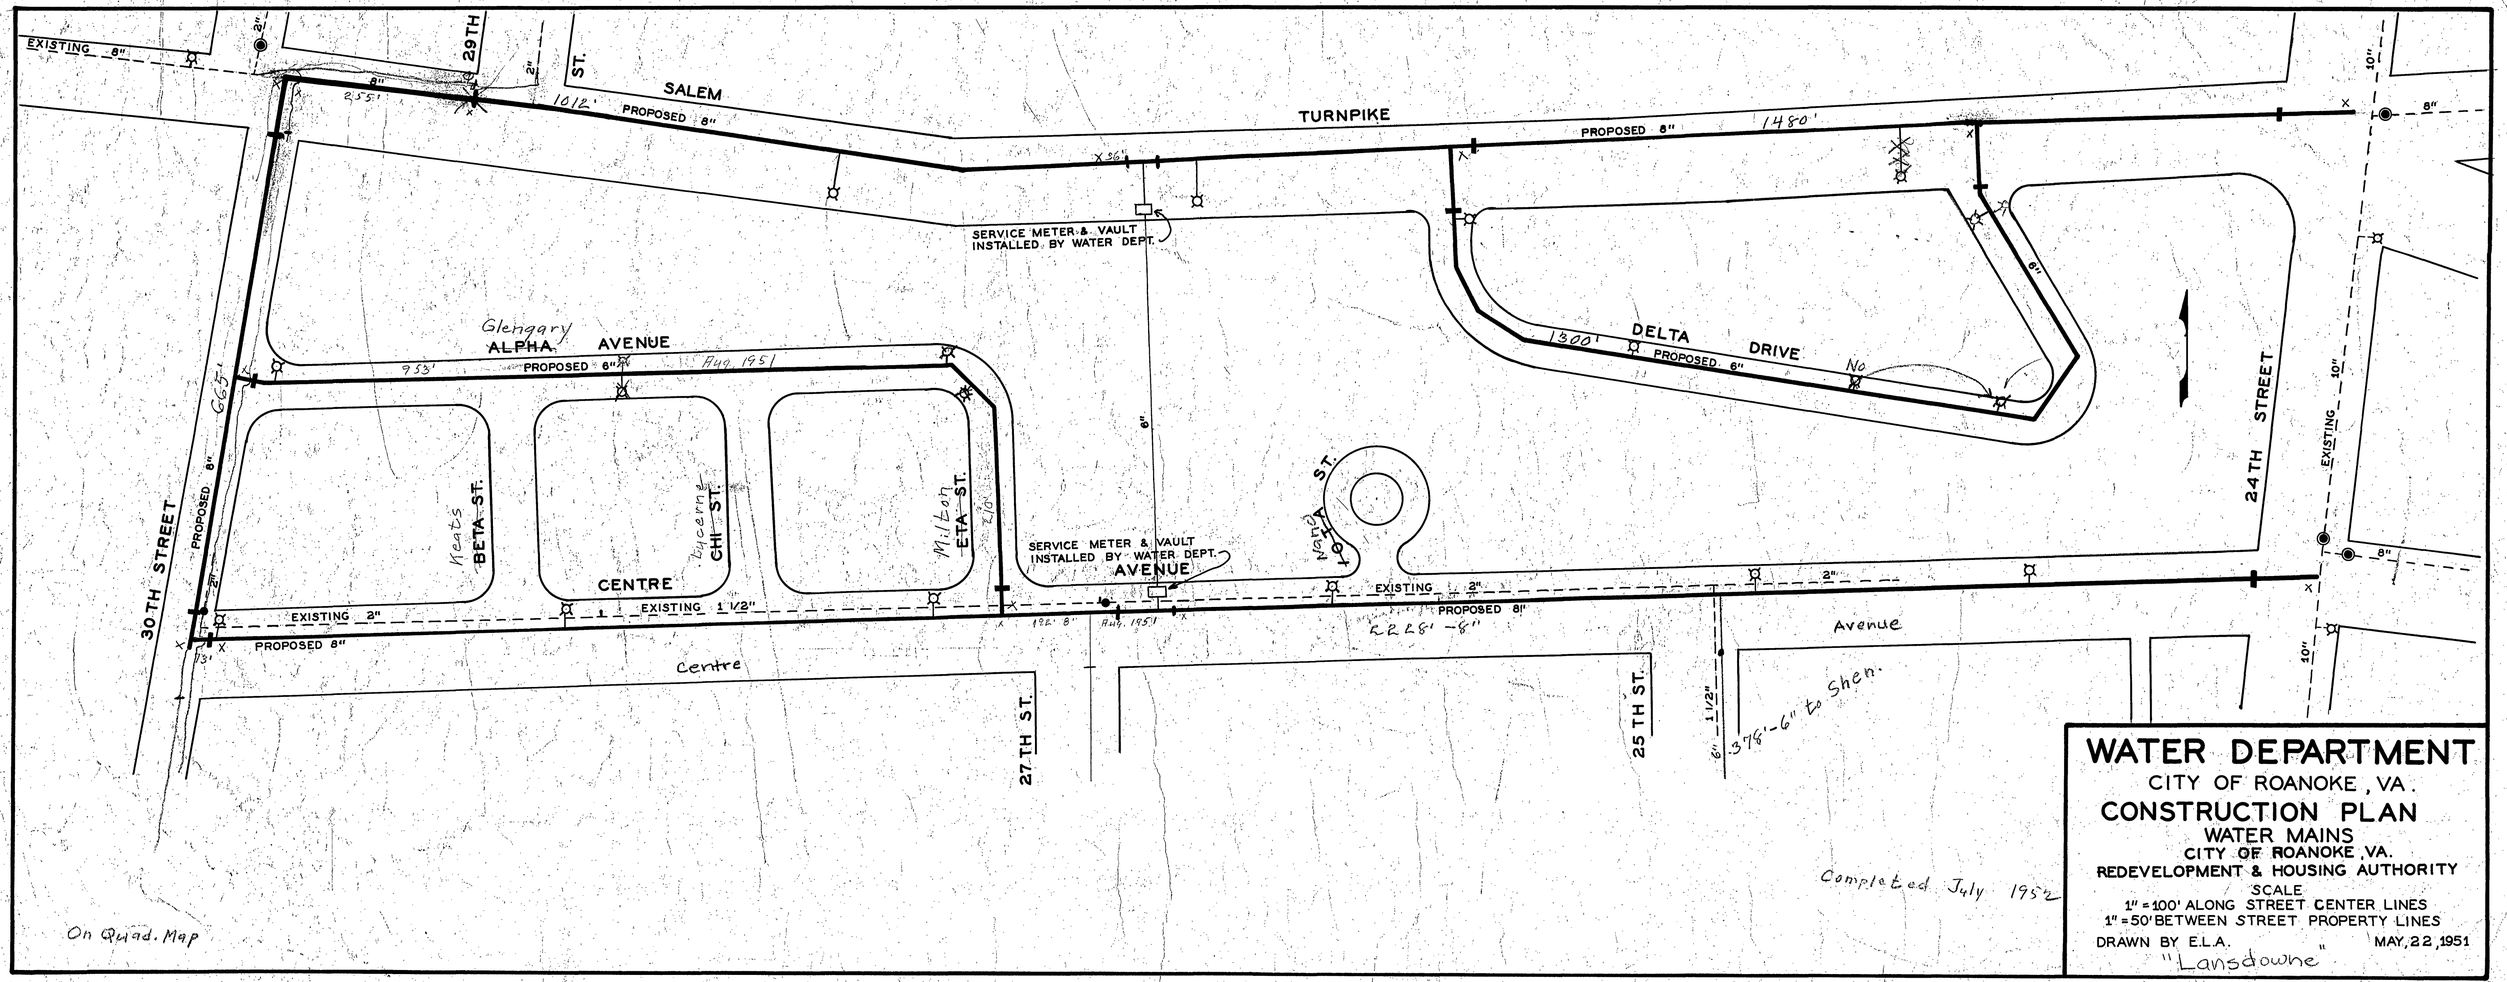

WATER DEPARTMENT

CITY OF ROANOKE, VA.

CONSTRUCTION PLAN

WATER MAINS

CITY OF ROANOKE, VA.

REDEVELOPMENT & HOUSING AUTHORITY

SCALE

1" = 100' ALONG STREET CENTER LINES

1" = 50' BETWEEN STREET PROPERTY LINES

DRAWN BY E.L.A. MAY, 22, 1951

"Lansdowne"

52-50