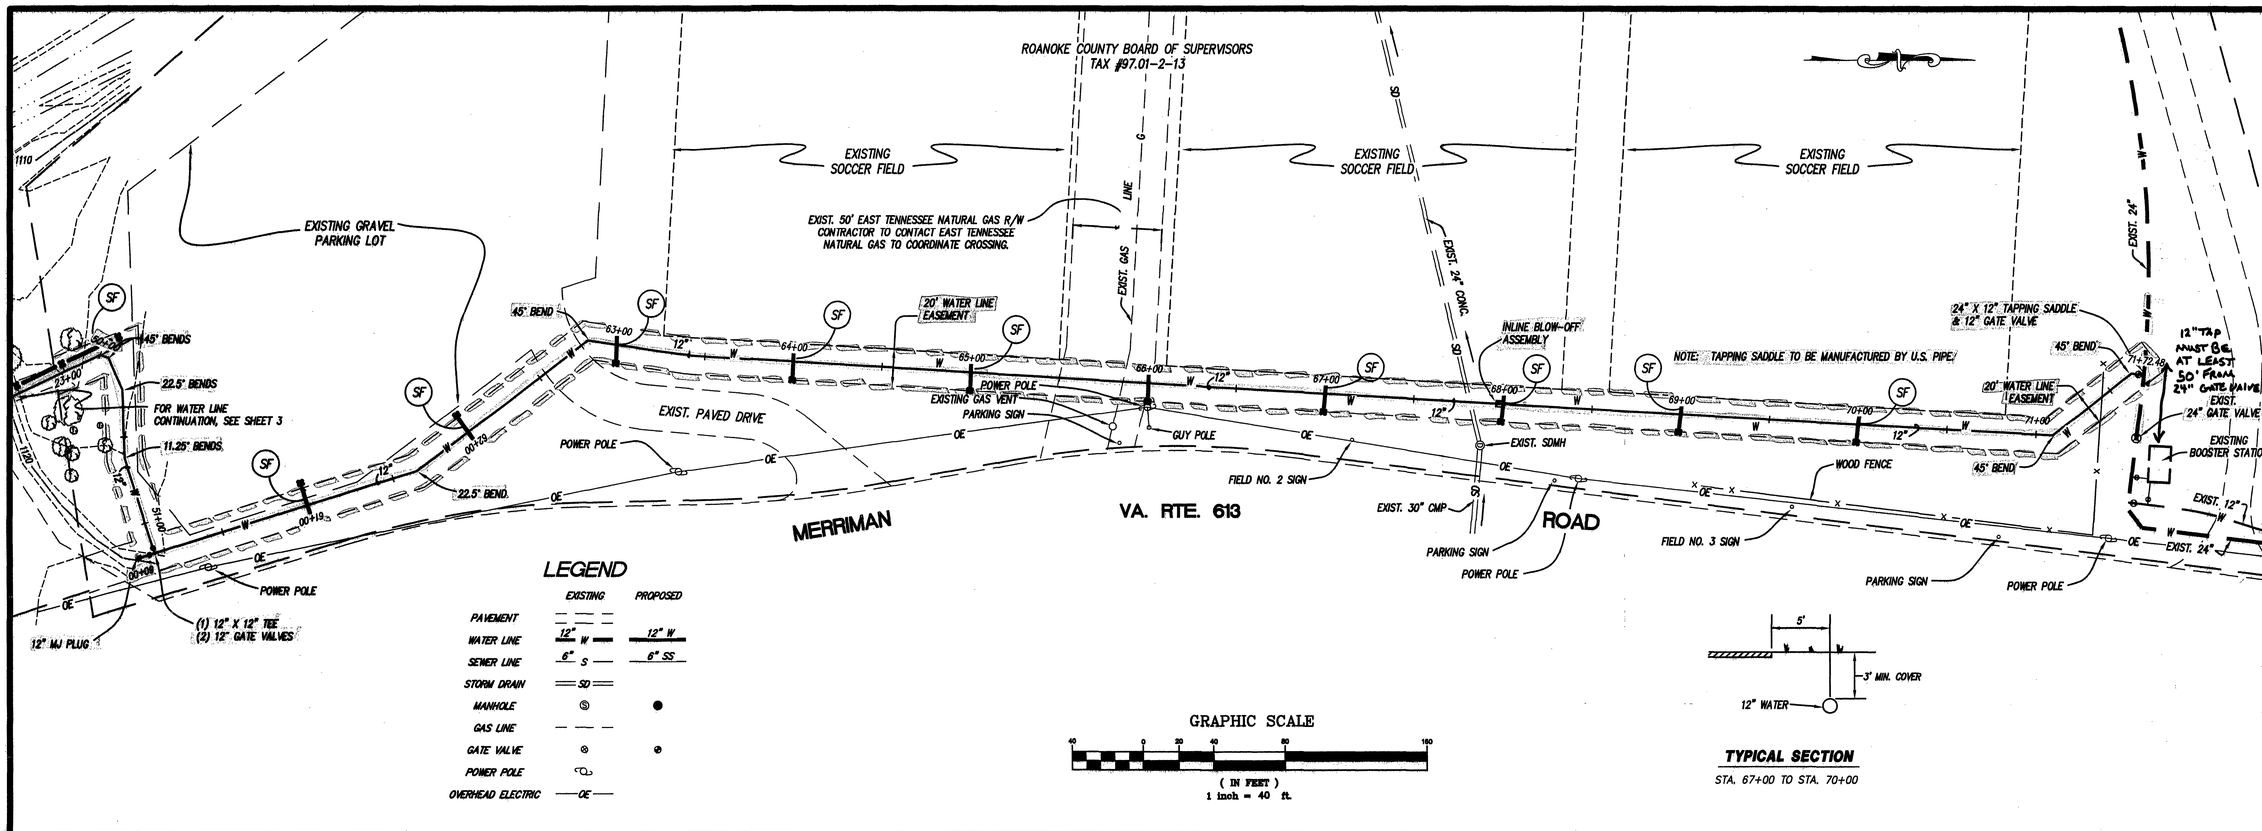

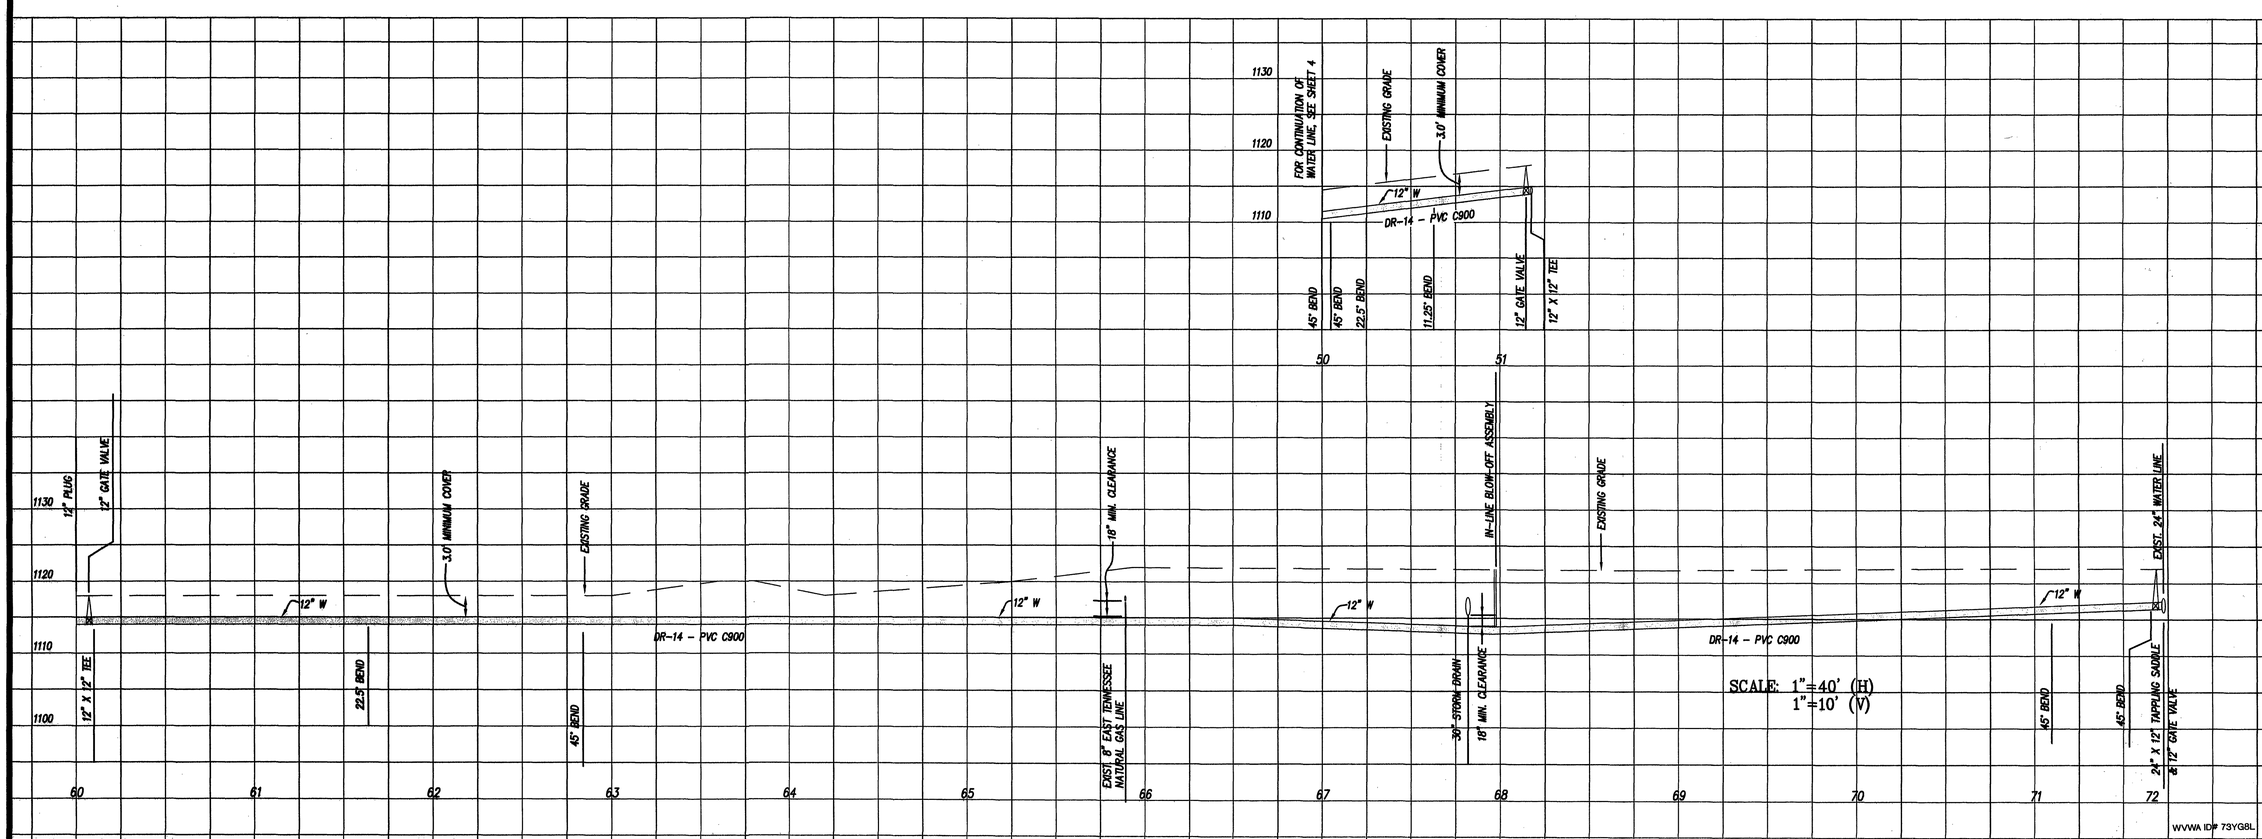

LUMSDEN ASSOCIATES, P.C.
ENGINEERS-SURVEYORS-PLANNERS
ROANOKE, VIRGINIA
4664 BRAMBLETON AVENUE
P.O. BOX 20669
ROANOKE, VIRGINIA 24018
PHONE: (540) 772-4411
FAX: (540) 772-9445
E-MAIL: MAIL@LUMSDENPC.COM

COMMONWEALTH OF VIRGINIA
3/1/05
B. LEE HENDERSON, JR.
No. 17591
PROFESSIONAL ENGINEER

WATER PLAN & PROFILE

MASON'S CREST

PREPARED FOR

RADFORD & COMPANY

CAVE SPRING MAGISTERIAL DISTRICT

ROANOKE COUNTY, VIRGINIA

REVISIONS		
NO.	DATE	DESCRIPTION
1		
2		
3		
4		
5		

DATE: 23 FEBRUARY 2005

SCALE: AS SHOWN

COMMISSION NO: 03-164

CADD FILE: F:\2003\03164\ENG\164WCOMP

SHEET 4 OF 8