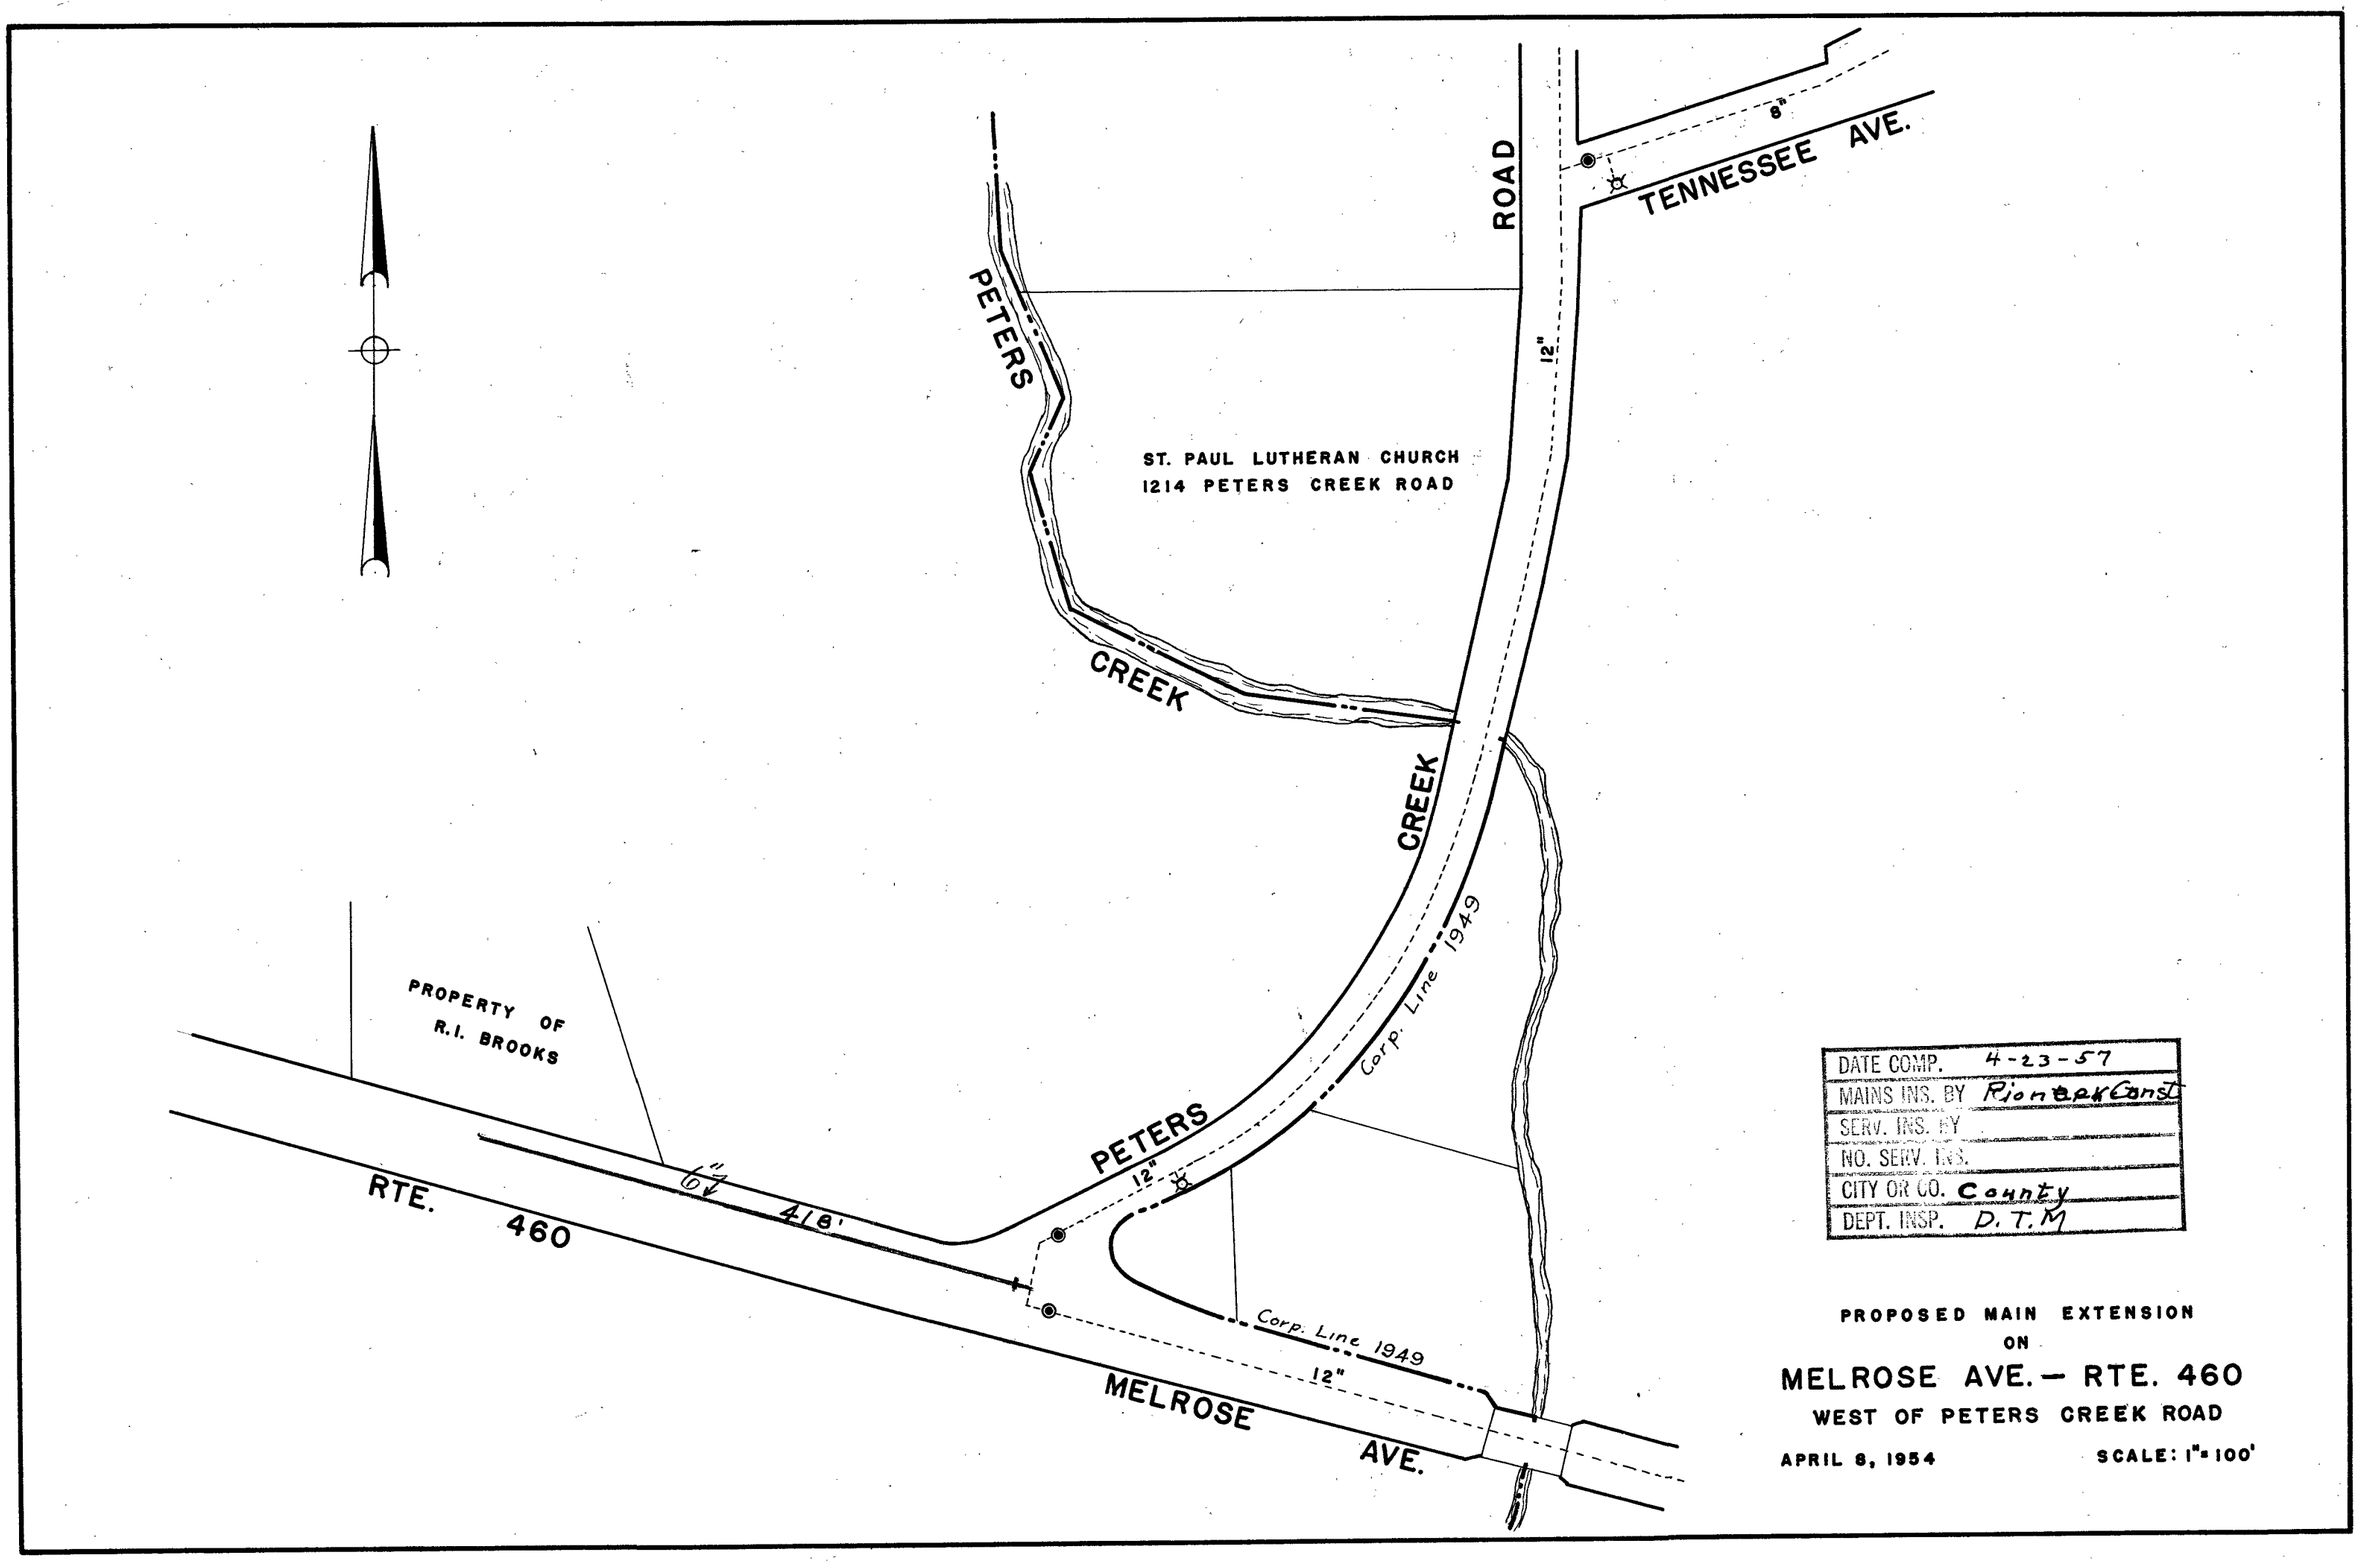
PETERS CREEK ROAD
TENNESSEE AVE.
8"
12"
ST. PAUL LUTHERAN CHURCH
1214 PETERS CREEK ROAD
PROPERTY OF
R.I. BROOKS
6"
418'
RTE. 460
PETERS CREEK ROAD
12"
Corp. Line 1949
Corp. Line 1949
12"
MELROSE AVE.
DATE COMP. 4-23-57
MAINS INS. BY Pioneer Const
SERV. INS. BY
NO. SERV. INS.
CITY OR CO. County
DEPT. INSP. D.T.M
PROPOSED MAIN EXTENSION
ON
MELROSE AVE. — RTE. 460
WEST OF PETERS CREEK ROAD
APRIL 8, 1954
SCALE: 1" = 100'

54-15