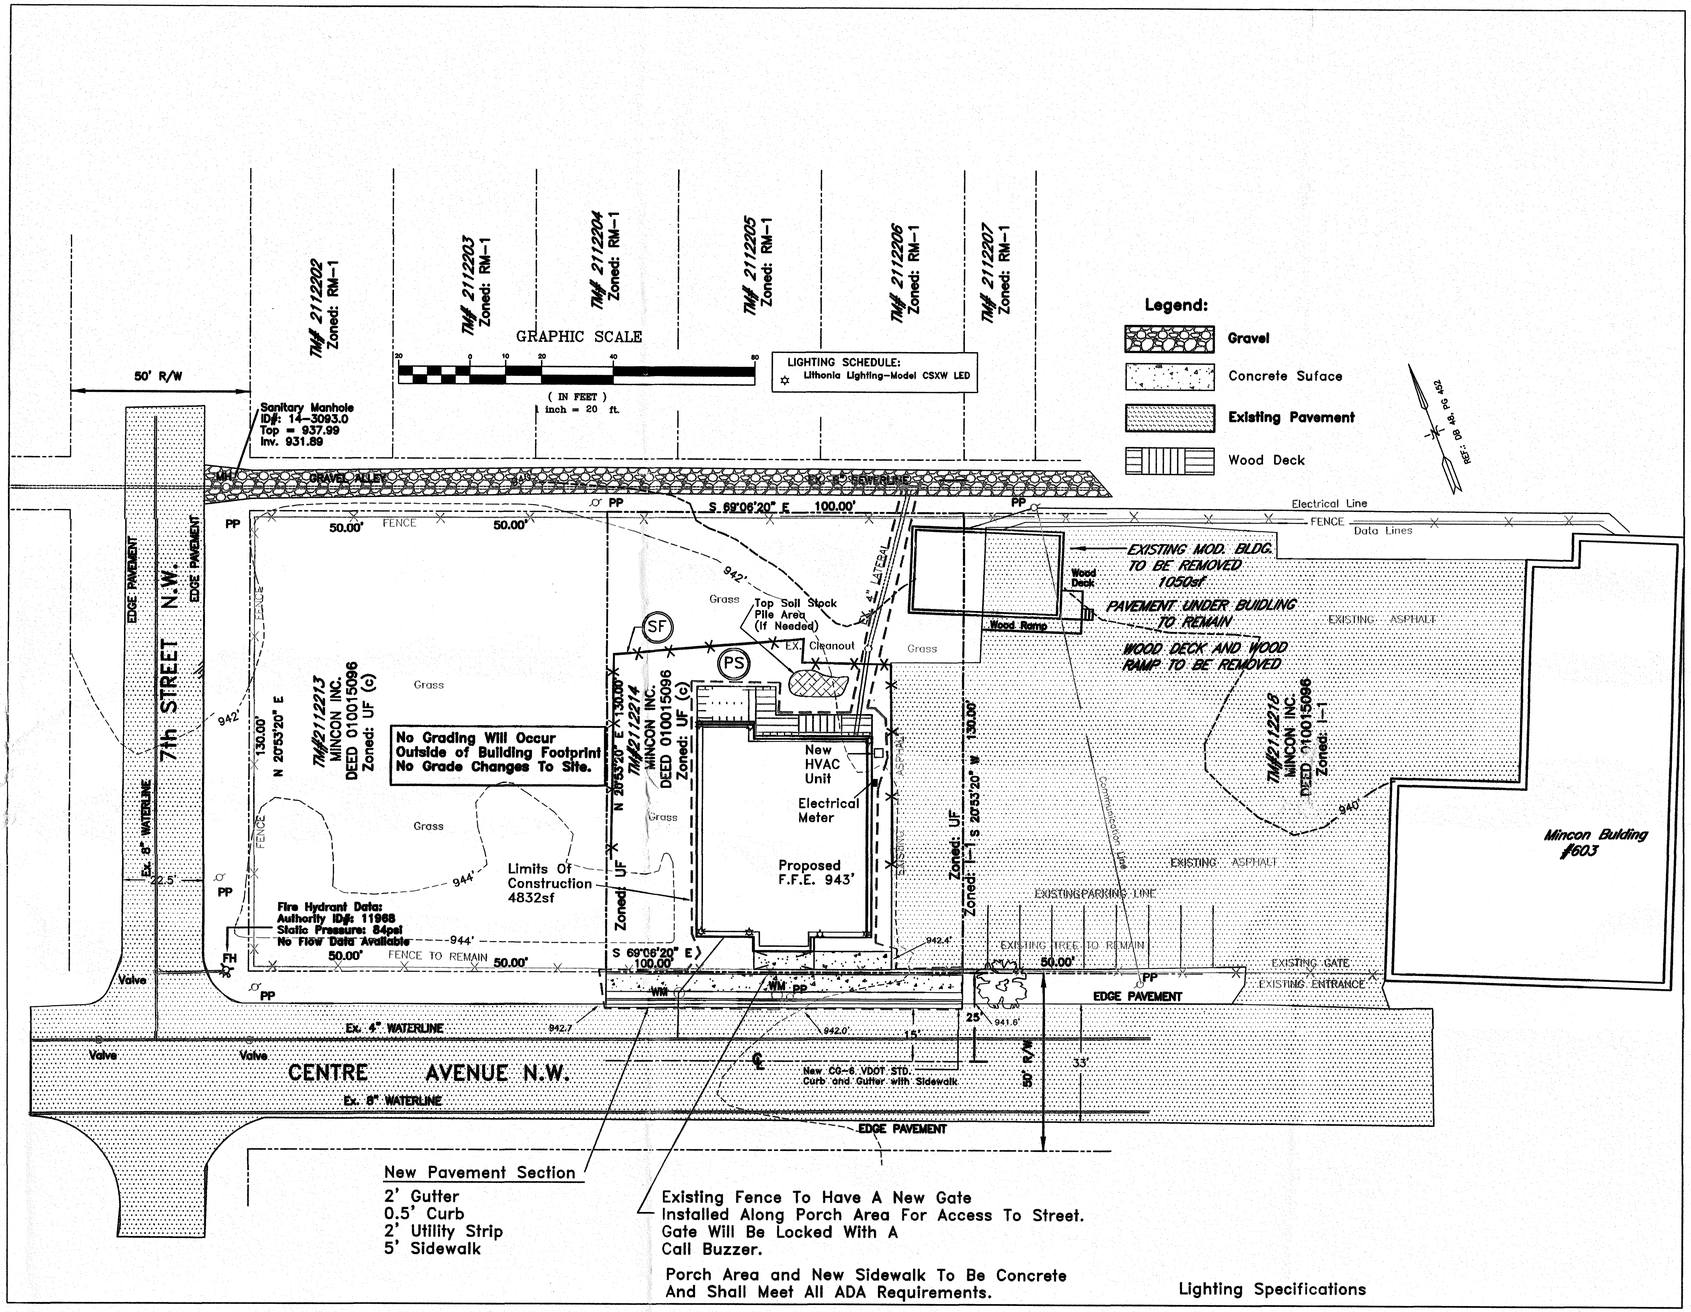

DATE: 10/22/2013
REVISIONS
1 11/15/2013
2
3
4

PIERSON
ENGINEERING
&
SURVEYING

P.O. BOX 311
44 CATAWBA ROAD
DALEVILLE, VA 24083

(540) 966-3027 TEL
(540) 966-5906 FAX
e-mail: rpierson@rbnet.com

SITE PLAN FOR MINCON BUILDING CITY OF ROANOKE, VIRGINIA

E & S CONTROL AND LIMITS OF CONSTRUCTION

COMMONWEALTH OF VIRGINIA
12/09/2013
RODERICK F. PIERSON
NO. 023842
PROFESSIONAL ENGINEER

COMMISSION R201365

SHEET C4

APPROVED DEC 13 2013