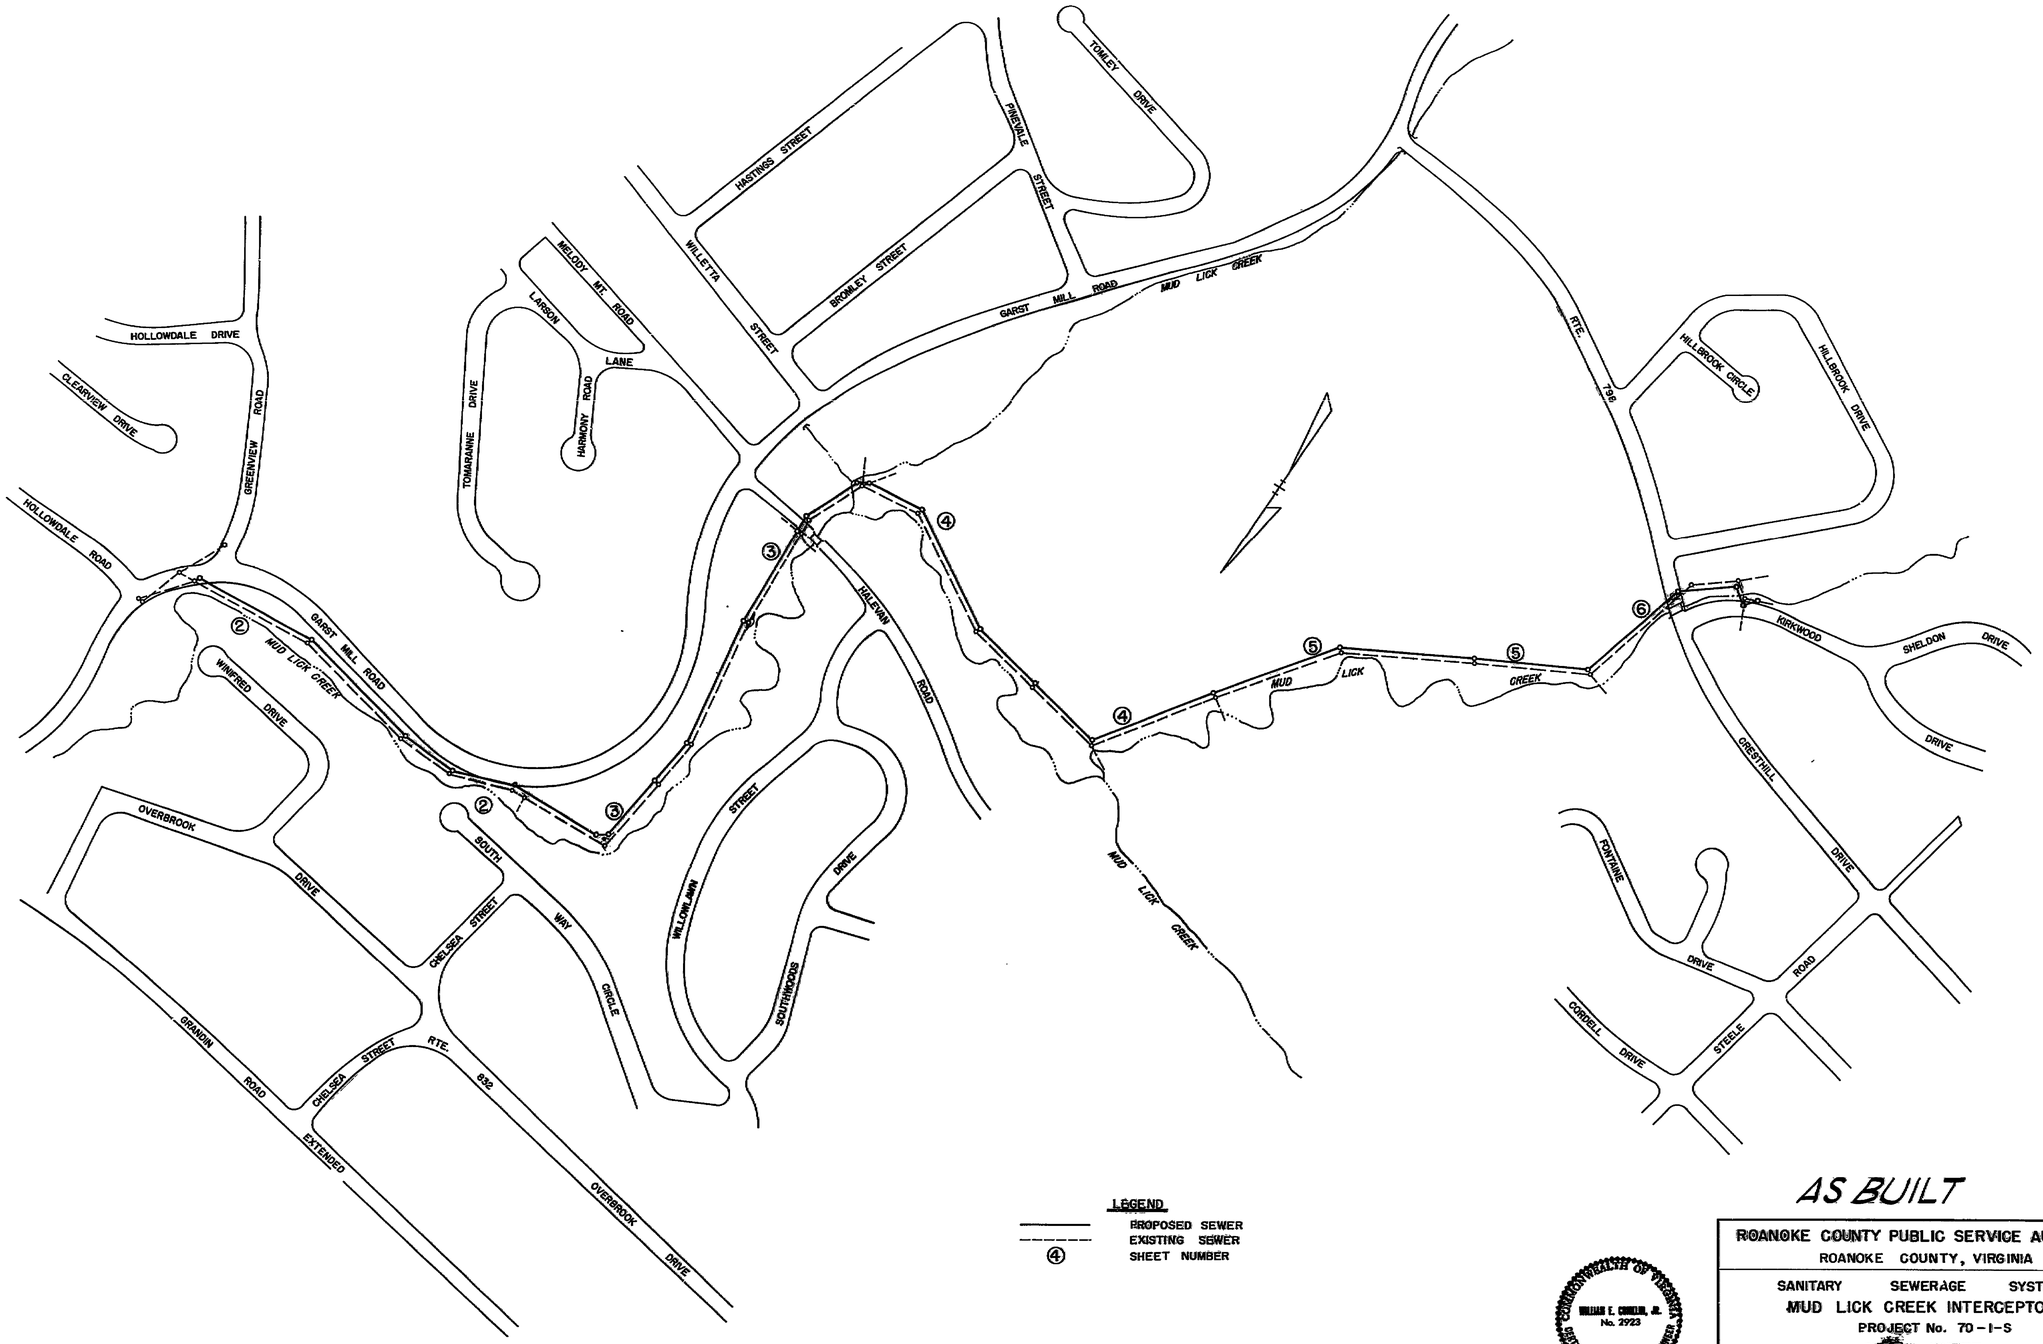

ROANOKE COUNTY PUBLIC SERVICE AUTHORITY
ROANOKE COUNTY, VIRGINIA

SANITARY SEWERAGE SYSTEM
MUD LICK CREEK INTERCEPTOR
PROJECT No. 70-I-S
INDEX SHEET

DES: W.H.C.	LANGLEY, McDONALD and OVERMAN	SCALE: 1IN.=200FT
DR: E.P.J.	CONSULTING ENGINEERS	DATE: 7-20-70
CK: W.E.C.	NORFOLK, VIRGINIA	SHEET 1 OF 7

3372

SE-0140