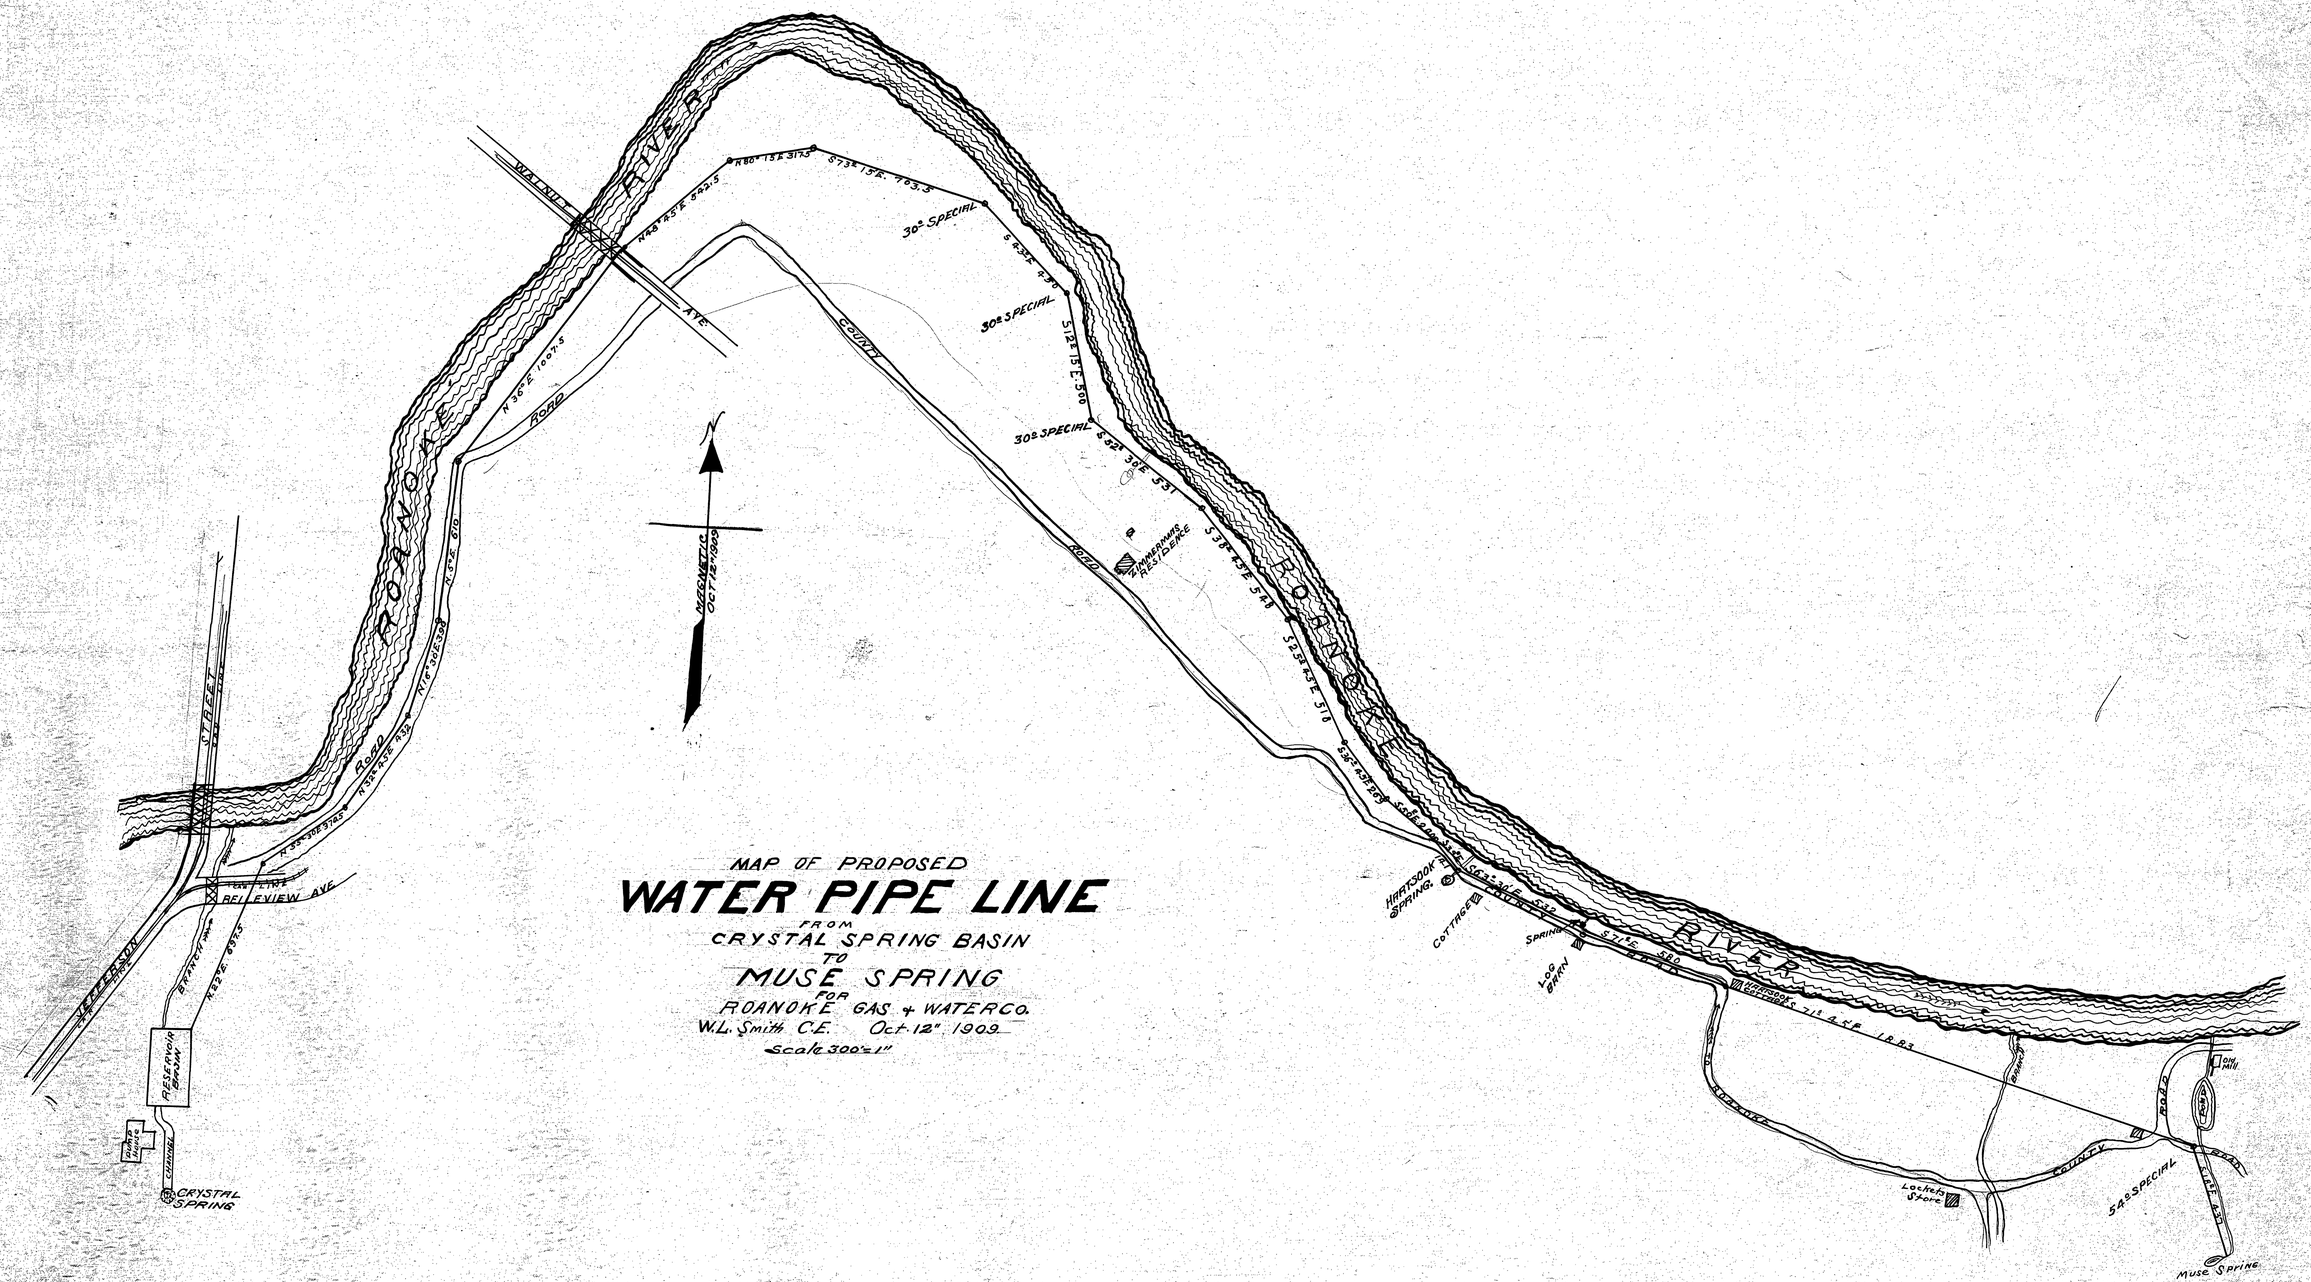
MAP OF PROPOSED
WATER PIPE LINE
FROM
CRYSTAL SPRING BASIN
TO
MUSE SPRING
FOR
ROANOKE GAS & WATER CO.
W.L. Smith C.E. Oct. 12th 1909
Scale 300'=1"
MERIDIAN
OCT 12th 1909
ROANOKE RIVER
WALNUT AVE
ROAD
COUNTY
30° SPECIAL
S 12° 15' E 500
S 38° 45' E 548
S 25° 45' E 516
S 45° 45' E 1283
S 15° 45' E 1283
ROAD
COUNTY
54° SPECIAL
LAKE ST
Muse Spring
Lochner Store
Hartsook Spring
Cottage
Spring
Log Barn
Timberwine Residence
JEFFERSON ST
BELLEVIEW AVE
Branch Pipe
Reservoir Basin
Crystal Spring
Gate Valve
Low Pt.