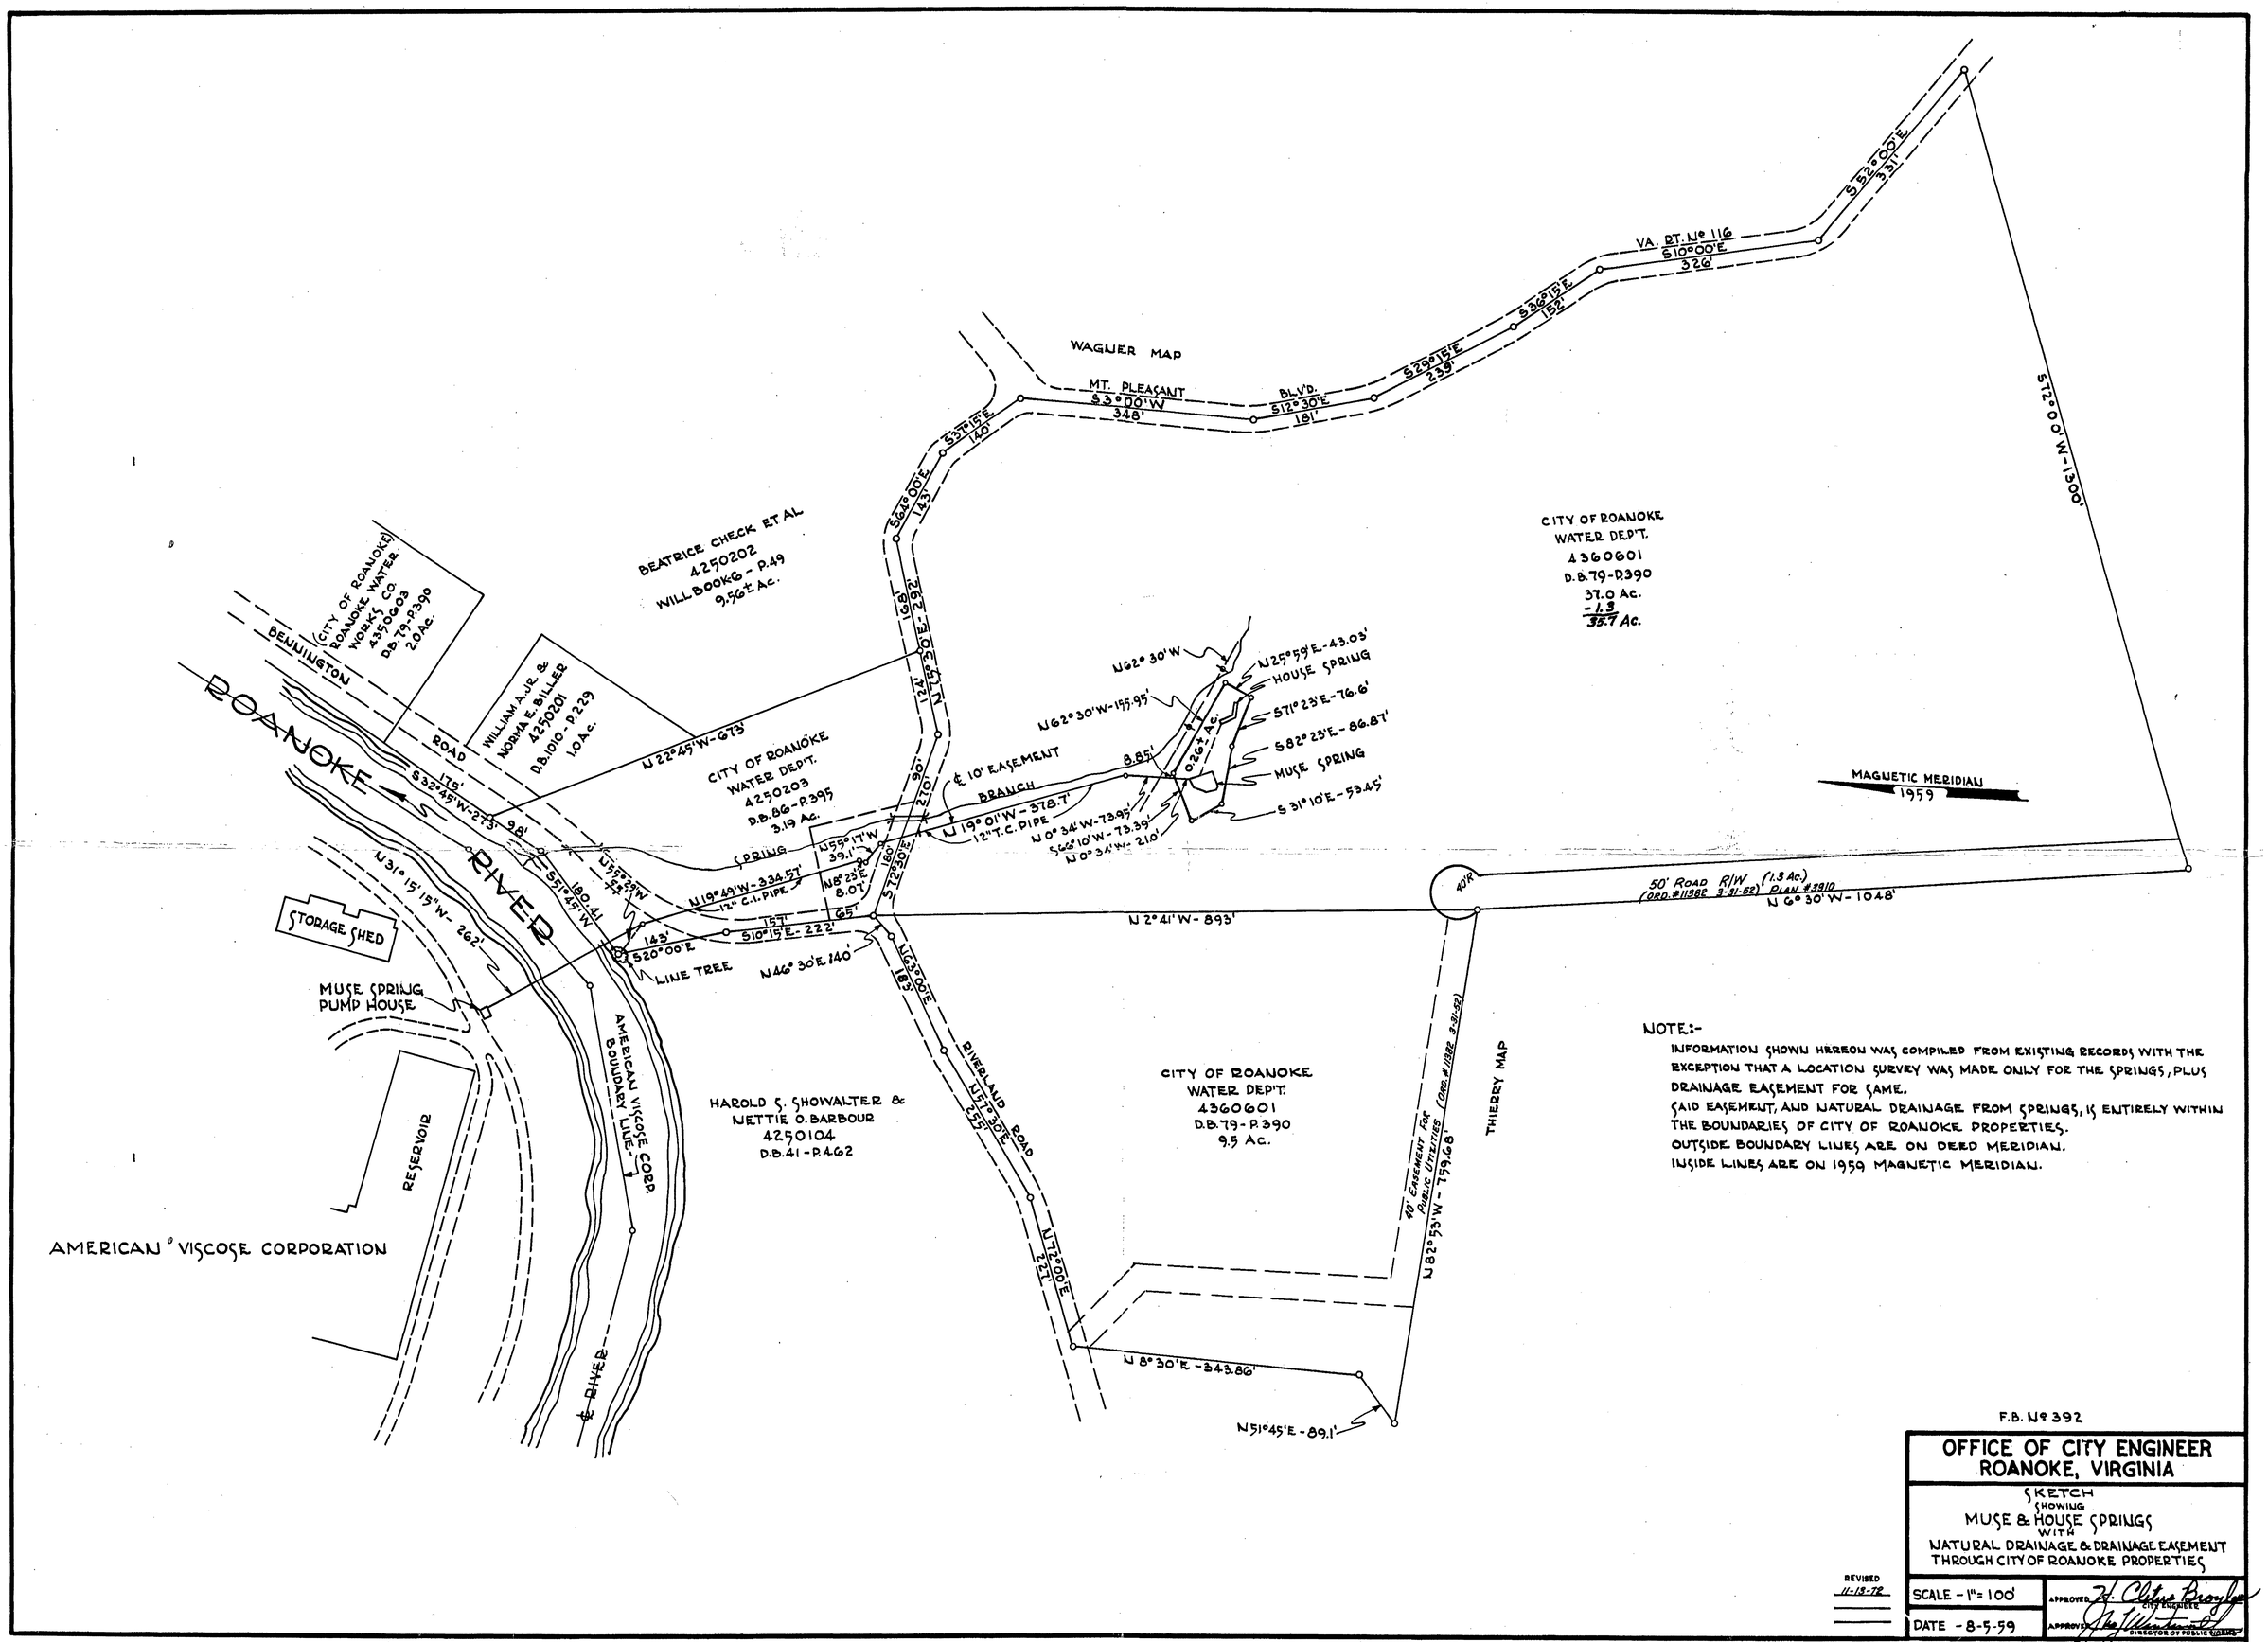

NOTE:-

INFORMATION SHOWN HEREON WAS COMPILED FROM EXISTING RECORDS WITH THE EXCEPTION THAT A LOCATION SURVEY WAS MADE ONLY FOR THE SPRINGS, PLUS DRAINAGE EASEMENT FOR SAME.

SAID EASEMENT, AND NATURAL DRAINAGE FROM SPRINGS, IS ENTIRELY WITHIN THE BOUNDARIES OF CITY OF ROANOKE PROPERTIES.

OUTSIDE BOUNDARY LINES ARE ON DEED MERIDIAN.

INSIDE LINES ARE ON 1959 MAGNETIC MERIDIAN.

F.B. No 392

OFFICE OF CITY ENGINEER
ROANOKE, VIRGINIA

SKETCH SHOWING
MUSE & HOUSE SPRINGS
WITH
NATURAL DRAINAGE & DRAINAGE EASEMENT
THROUGH CITY OF ROANOKE PROPERTIES

REVISED 11-13-72

SCALE - 1" = 100'

DATE - 8-5-59

APPROVED: H. Clifton Broyles, CITY ENGINEER

APPROVED: [illegible], DIRECTOR OF PUBLIC WORKS

PLAN NO. 4436