R-6704

		BY	DATE
PLAN	SURVEYED		
NOTE BOOK	PLOTTED		
NO.	ALIGNMENT CHECKED		
	RT. OF WAY CHECKED		

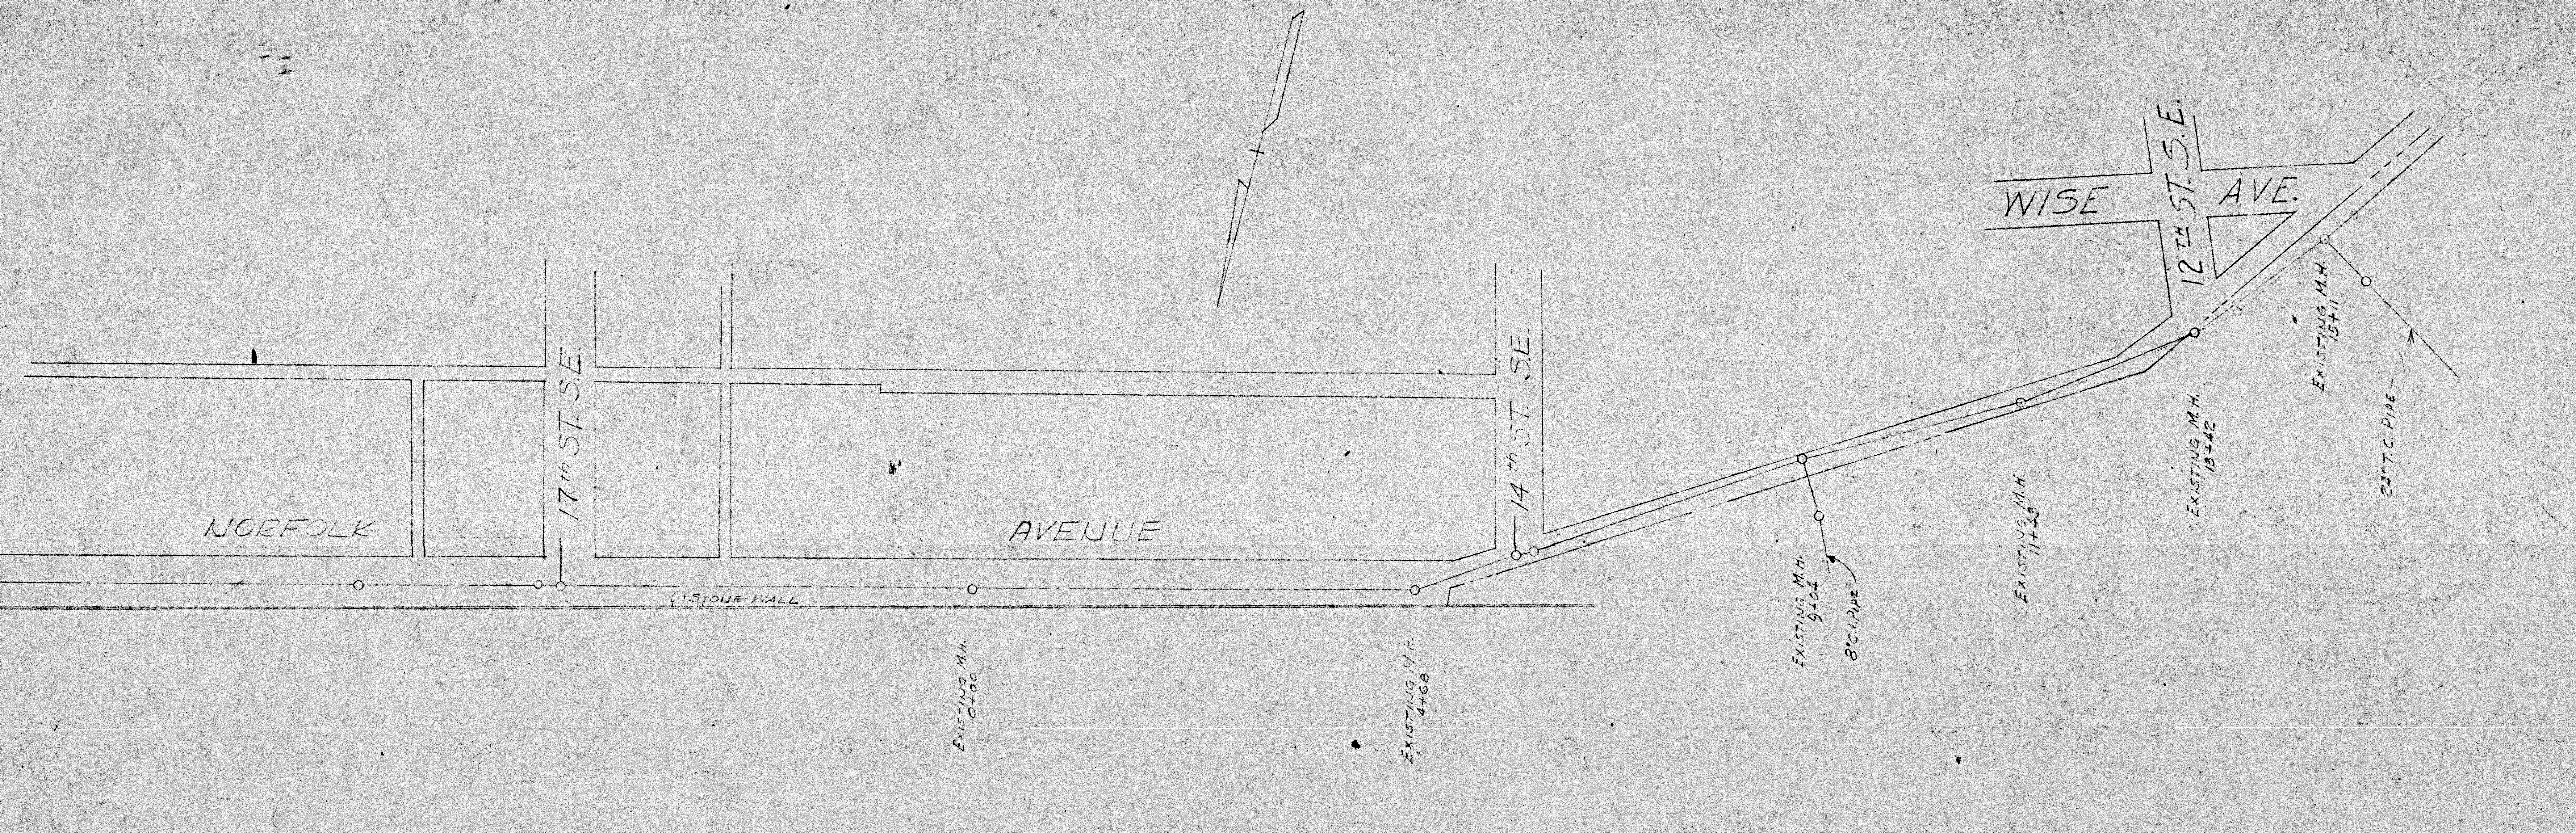

PROPOSED
24" NORFOLK AVE. SEWER LINE
CITY OF ROANOKE VA.

APPROVED ____ DIRECTOR OF PUBLIC WORKS APPROVED ____ CITY ENGINEER

SCALE: AS SHOWN DATE:

		BY	DATE
PROFILE	SURVEYED		
NOTE BOOK	PLOTTED		
NO.	GRADES CHECKED		
	B. M.S NOTED		
	STRUCTURE NOTAT'NS CH'KD.		

PLATE 1 · PLAN · PROFILE O. P. R. & R. E. STANDARD
KEUFFEL & ESSER CO., NEW YORK.

4079-B