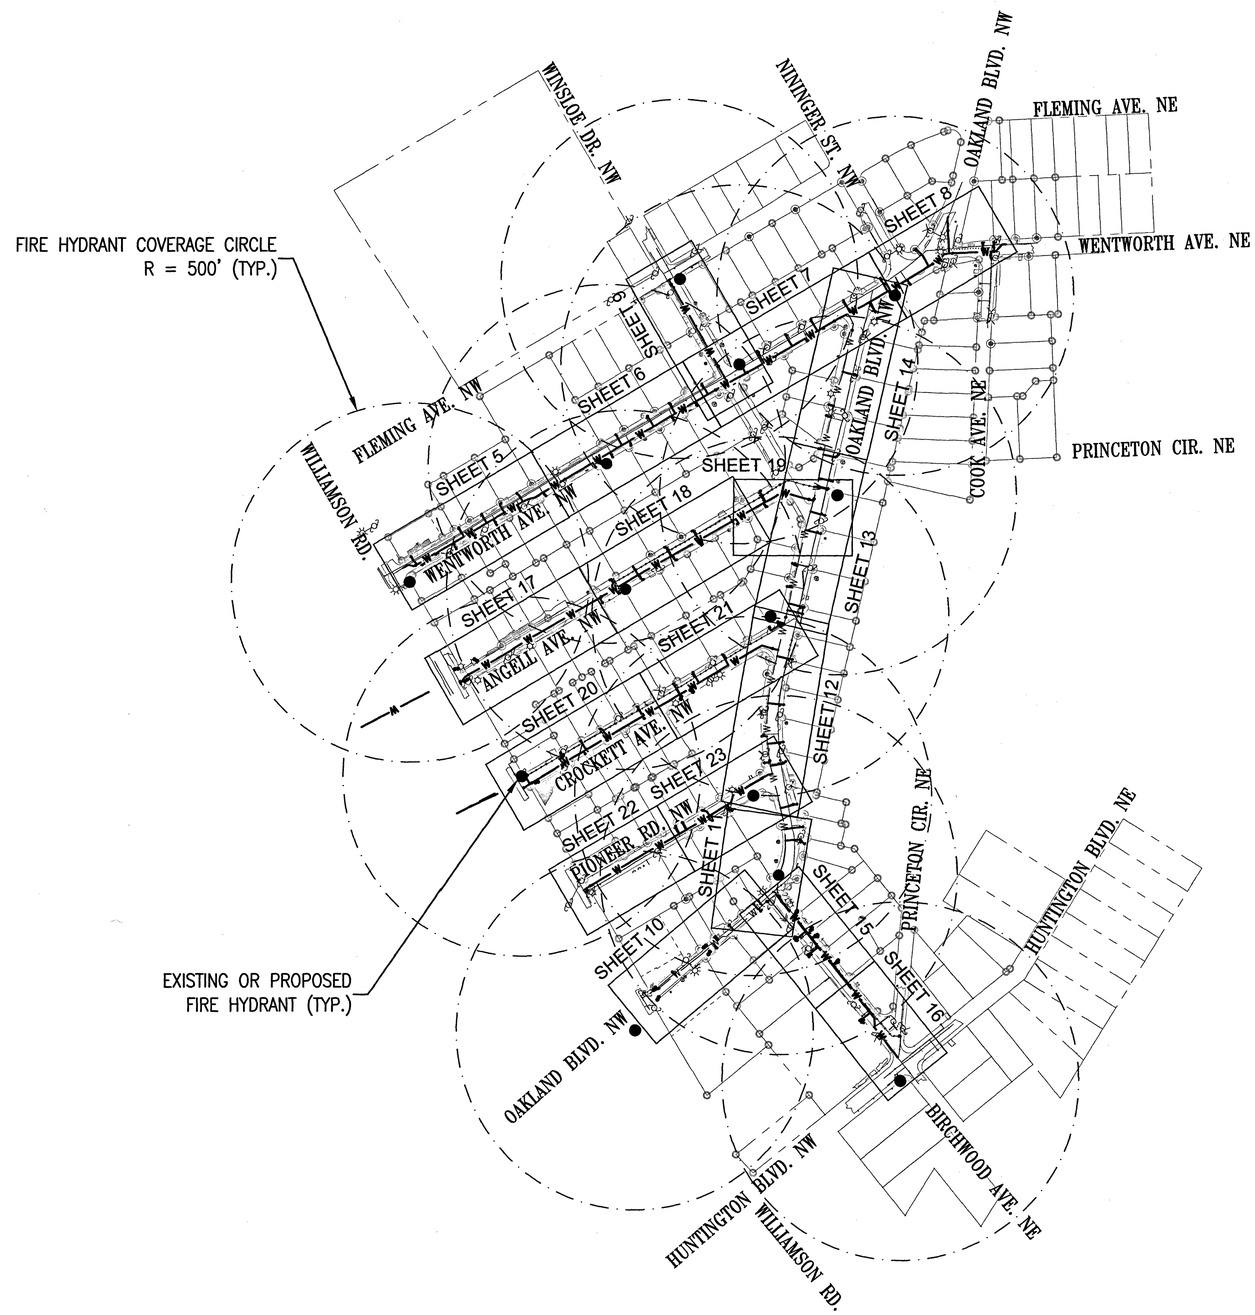

GRAPHIC SCALE

200' 100' 0 200' 400'

(IN FEET)
HORIZ. 1 inch = 200 feet

REV	DATE	DESCRIPTION

COMMONWEALTH OF VIRGINIA
PAULA J. MOORE
Lic. No. 035821
7/29/2019
PROFESSIONAL ENGINEER

WRA
Whitman, Requardt & Associates, LLP
1700 Kraft Dr, Suite 1200, Blacksburg, VA 24060

WESTERN VIRGINIA WATER AUTHORITY
601 South Jefferson Street, Suite 300
Roanoke, Virginia 24011

DES: PJM	SCALE: AS SHOWN	
DRAWN: JES	HORIZ: 1" = 200'	
CHECK: GWF	VERT: N/A	
DATE: 7/29/19		

OAKLAND III
WATER MAIN REPLACEMENT

SHEET LAYOUT &
FIRE HYDRANT COVERAGE MAP

DRAWING: –

SHEET: 4