Newt –

Mr. Thompson has obtained easements from 1247 Trevino & L.E. Underwood on Old Mtn Rd. To install sewer.

He has his line laid down to our sewer main in easement and he would like for you to install his lateral in easement as soon as possible, that he has paid for.

Thanks
Karl
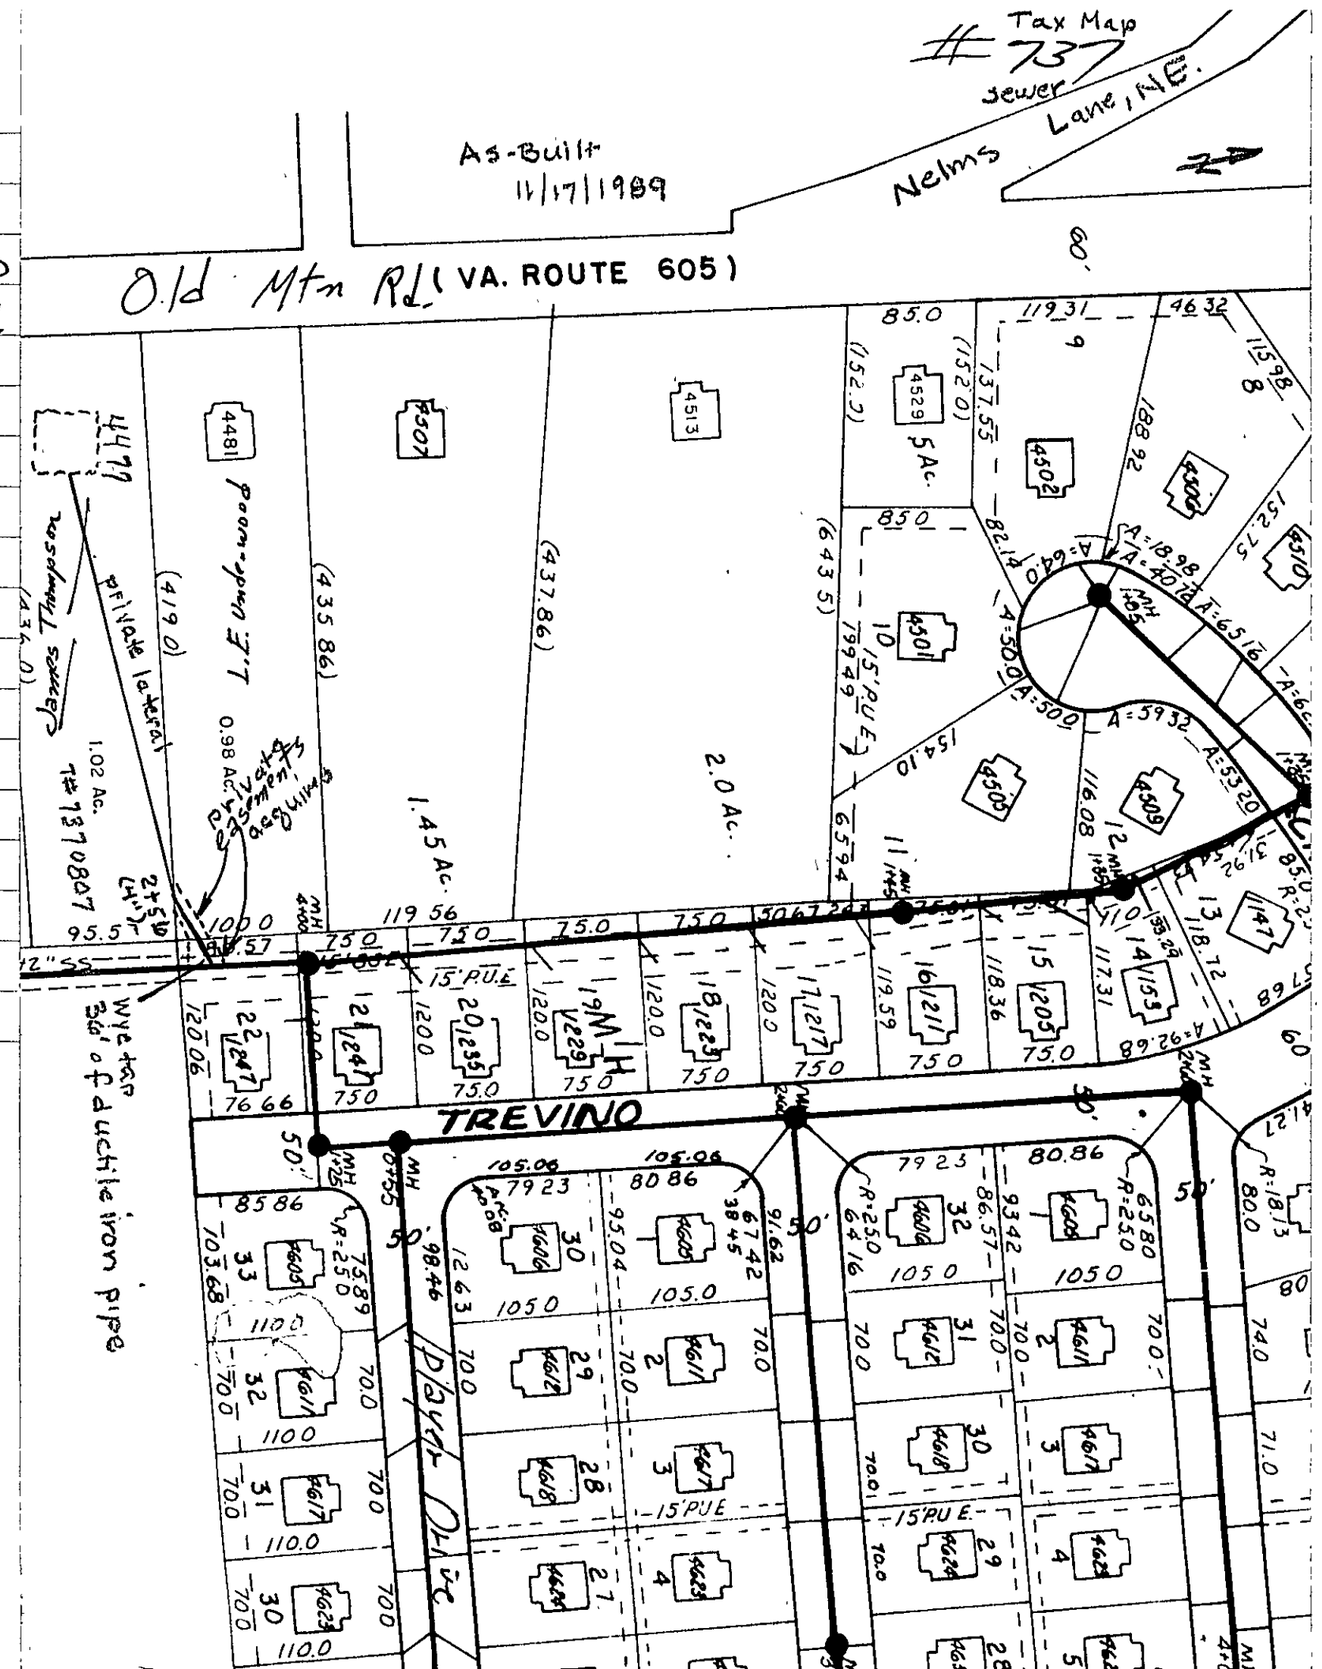
Easements have been recorded.