
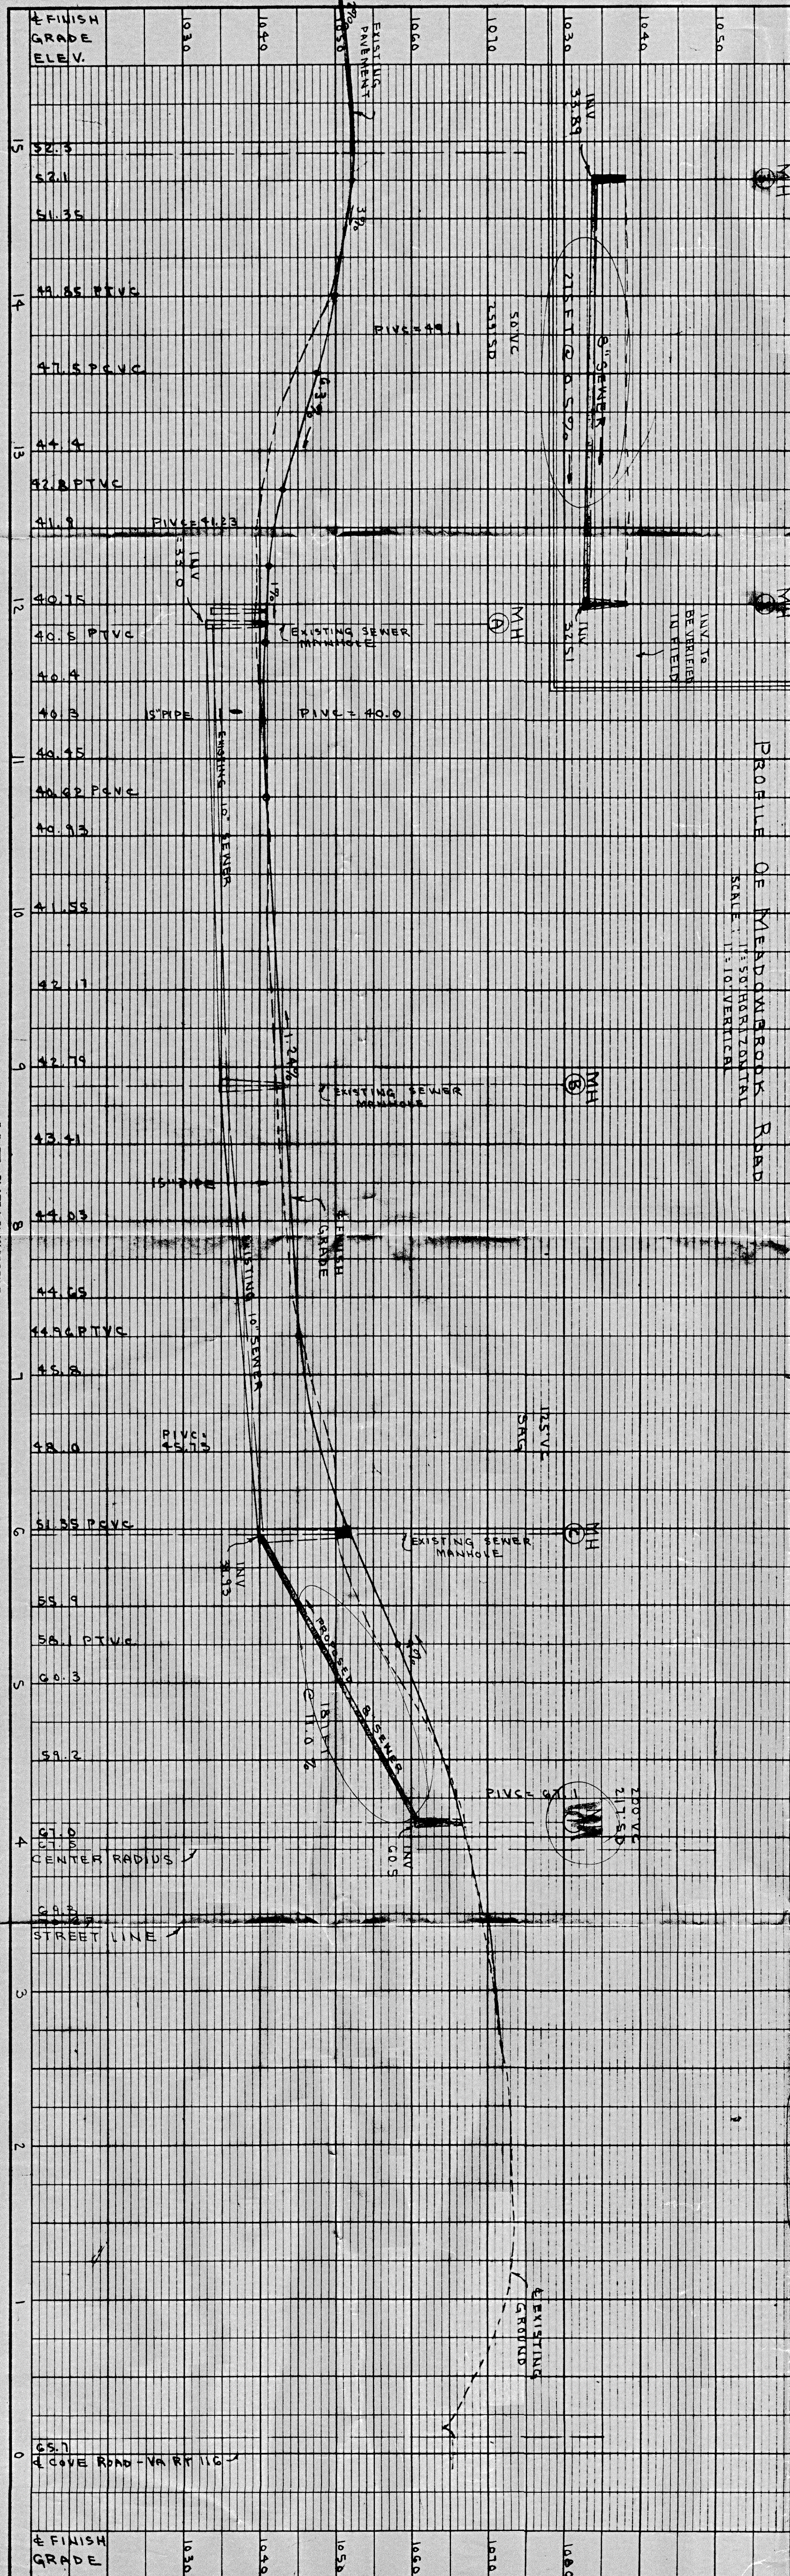


PLAN	SURVEYED	BY	DATE
NOTE BOOK	PLOTTED		
No.	ALIGNED CHECKED		
	RT. OF WAY CHECKED		

PROFILE	SURVEYED	BY	DATE
NOTE BOOK	PLOTTED		
No.	ALIGNED CHECKED		
	RT. OF WAY CHECKED		

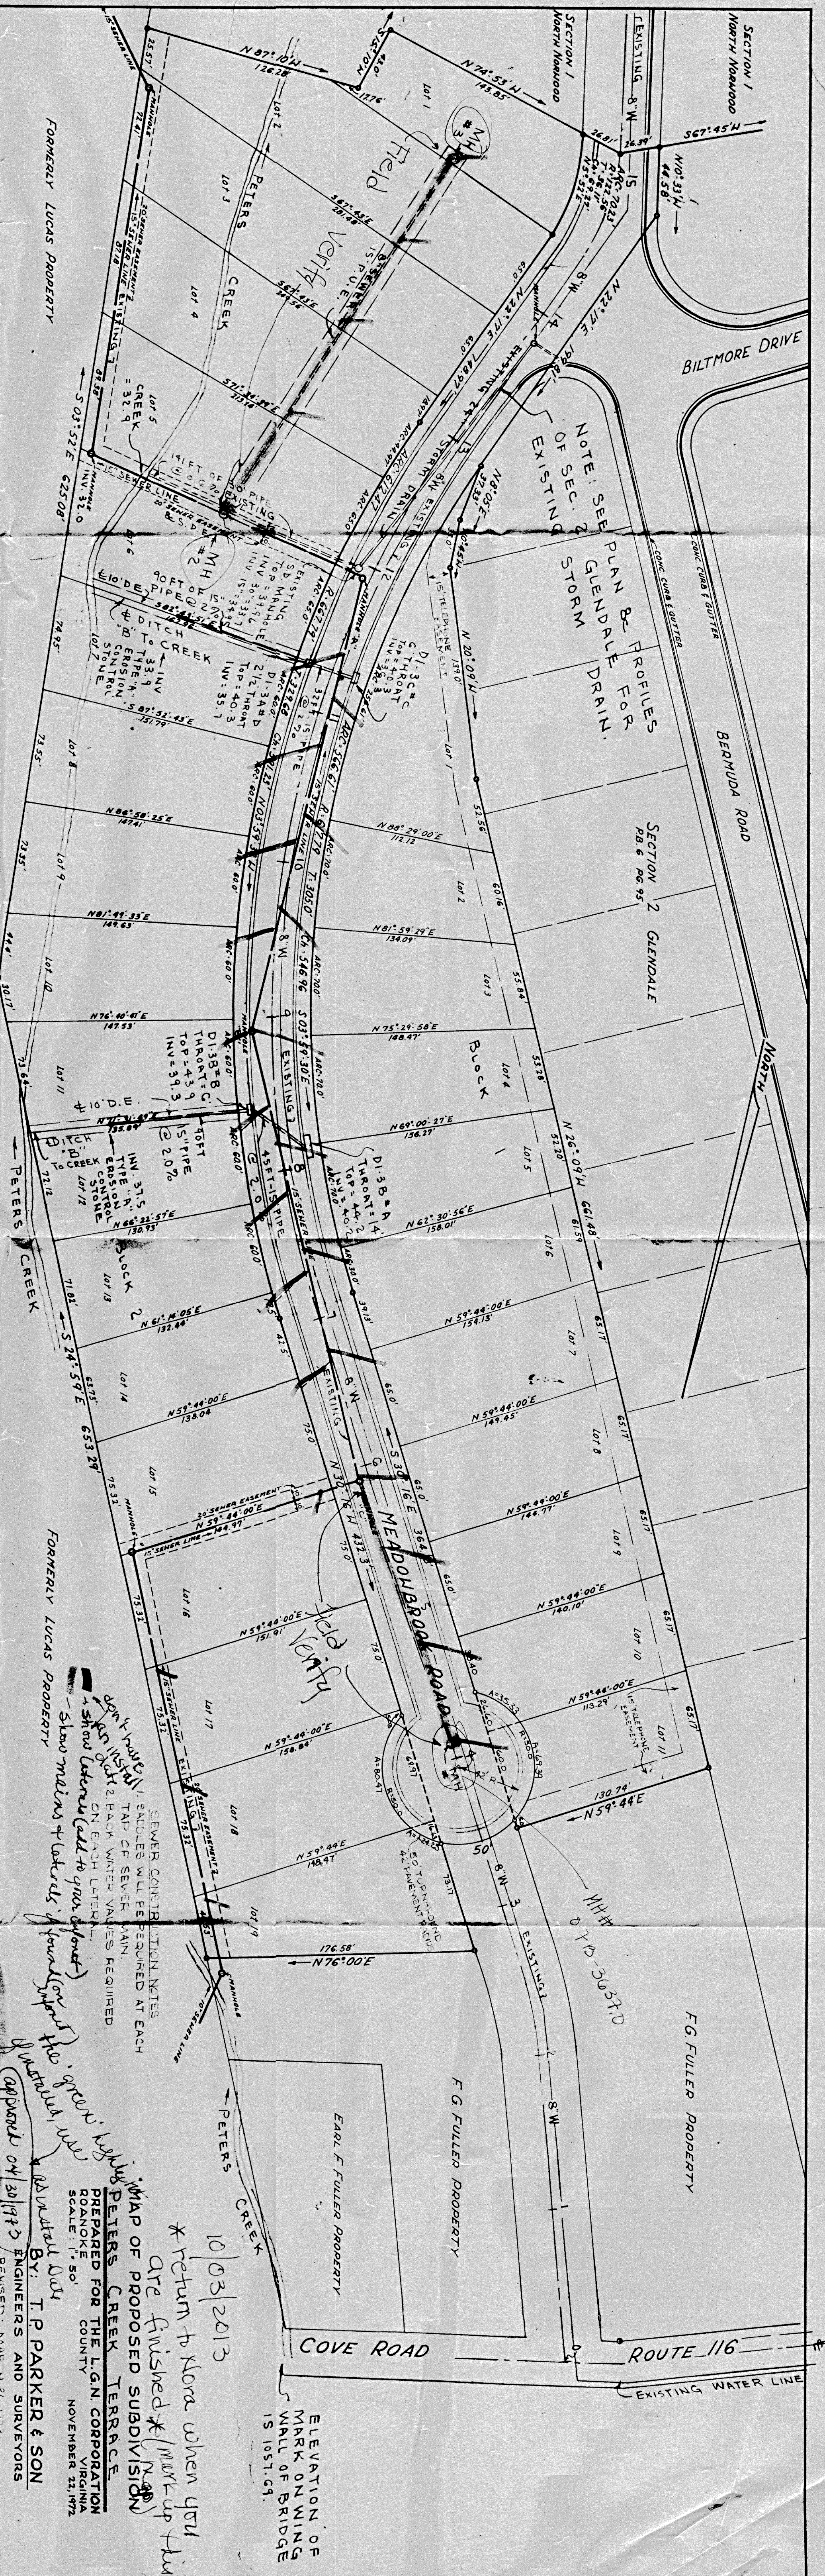

10/03/2013
 * Return to Nora when you are finished * (Mark up this map of proposed subdivision)
 PREPARED FOR THE L.G.N. CORPORATION
 ROANOKE COUNTY
 NOVEMBER 21, 1972
 BY: T. P. PARKER & SON
 APPROVED BY: [Signature]
 REVISION: MARCH 24, 1973