FOR CONTINUATION–SEE SHEET 6

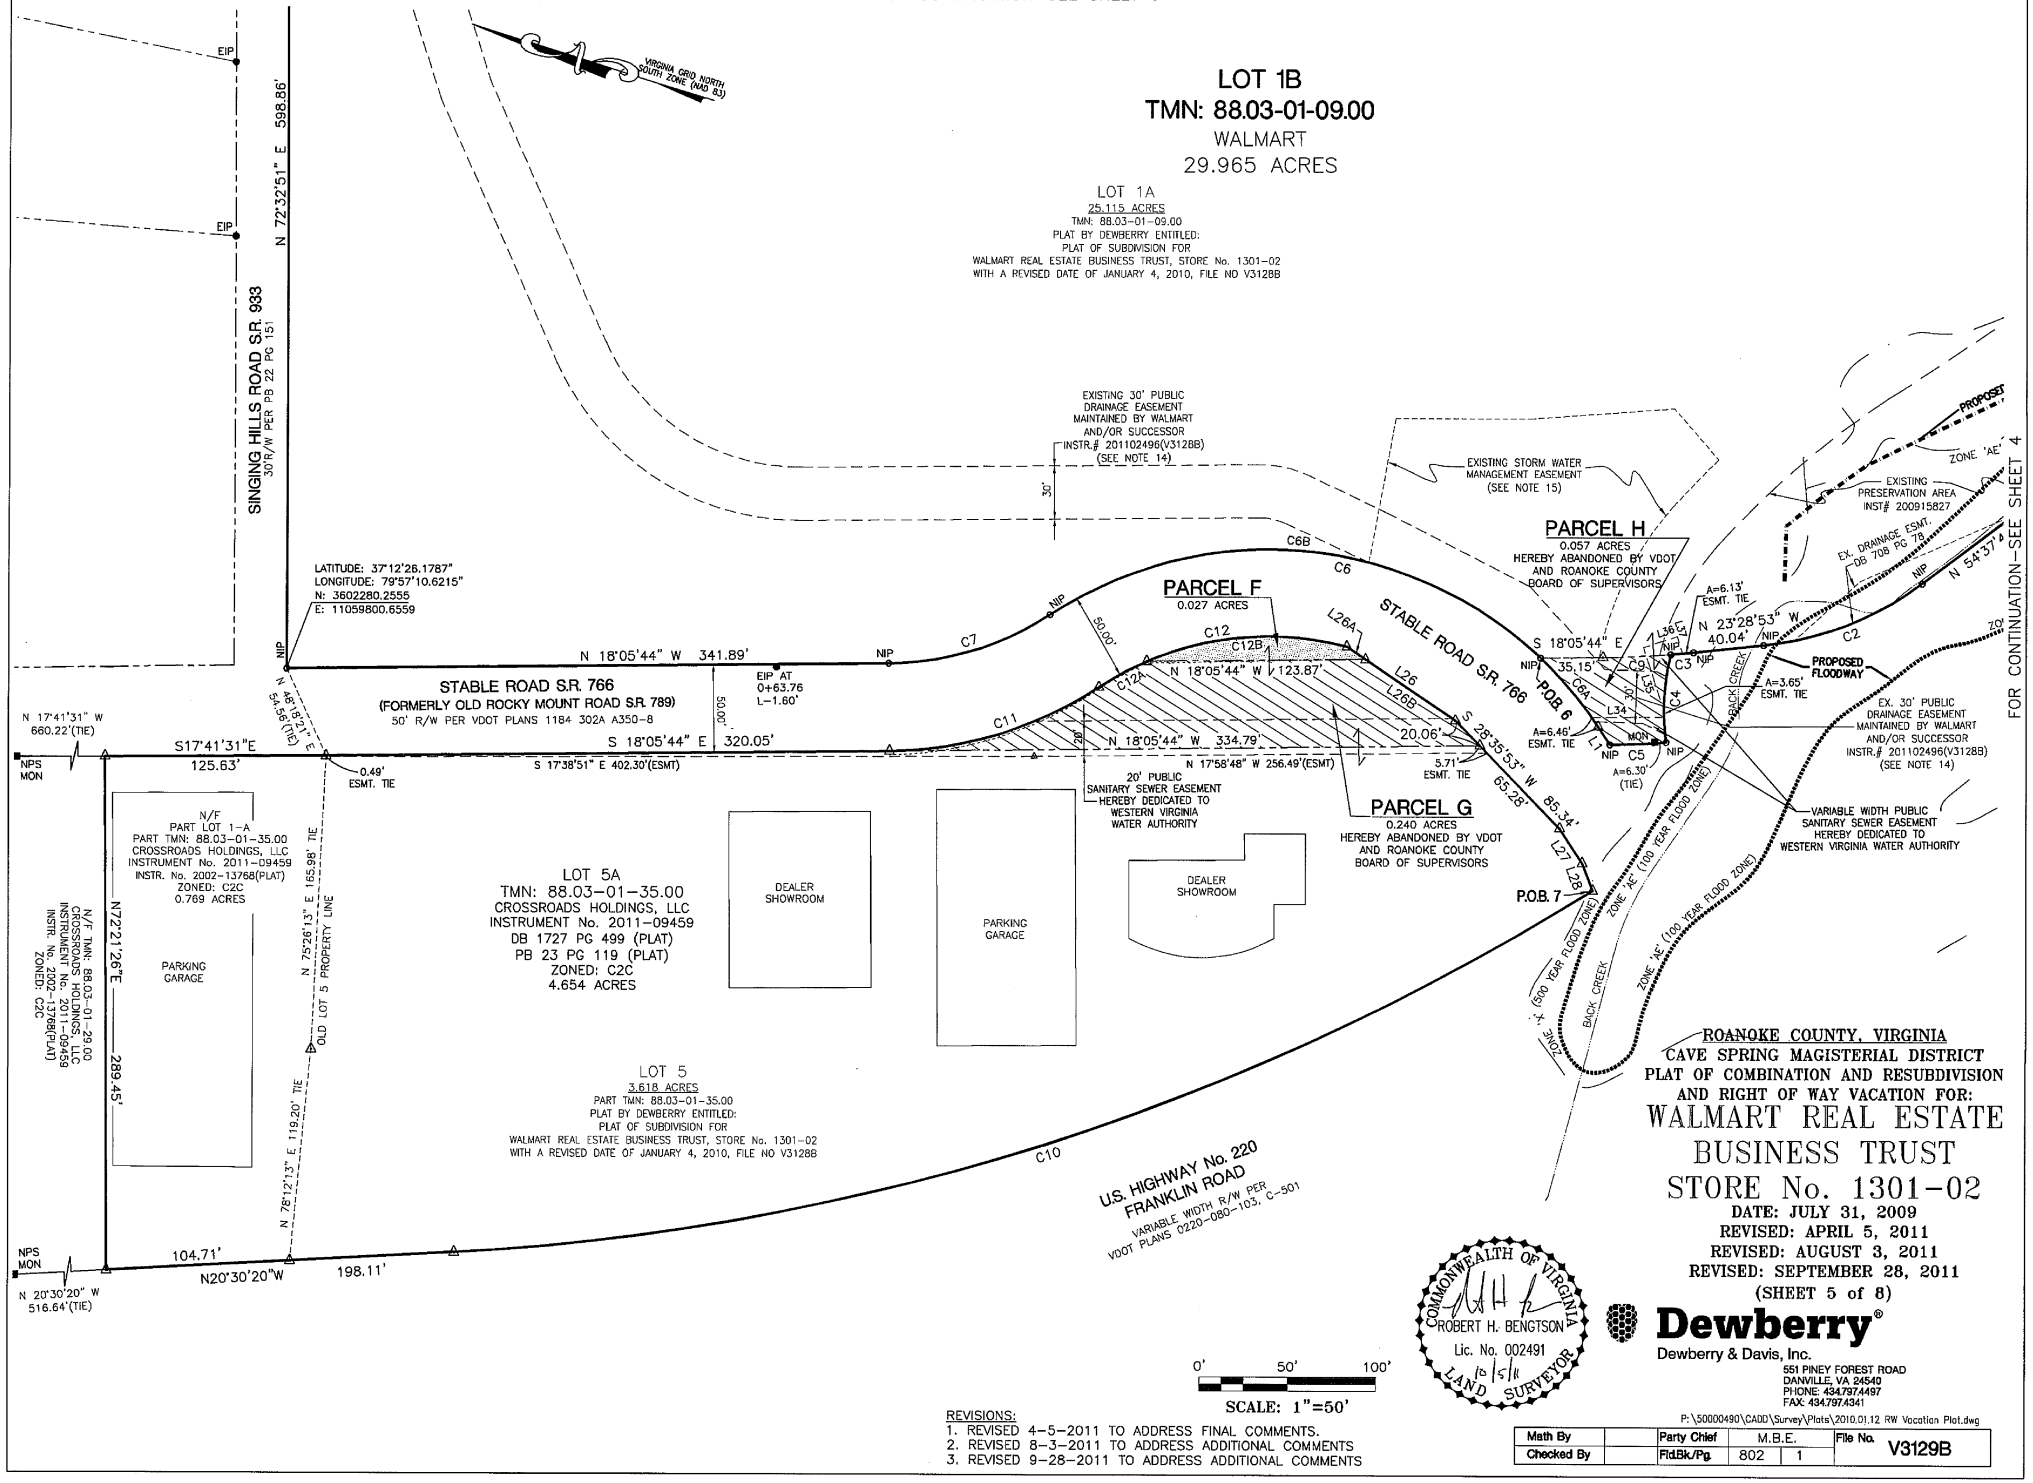

FOR CONTINUATION–SEE SHEET 4

ROANOKE COUNTY, VIRGINIA
CAVE SPRING MAGISTERIAL DISTRICT
PLAT OF COMBINATION AND RESUBDIVISION
AND RIGHT OF WAY VACATION FOR:

WALMART REAL ESTATE BUSINESS TRUST STORE No. 1301-02

DATE: JULY 31, 2009
REVISED: APRIL 5, 2011
REVISED: AUGUST 3, 2011
REVISED: SEPTEMBER 28, 2011
(SHEET 5 of 8)

COMMONWEALTH OF VIRGINIA
ROBERT H. BENGTSON
Lic. No. 002491
10/5/11
LAND SURVEYOR

Dewberry®
Dewberry & Davis, Inc.
551 PINEY FOREST ROAD
DANVILLE, VA 24540
PHONE: 434.797.4497
FAX: 434.797.4341

P:\50000490\CADD\Survey\Plats\2010.01.12 RW Vacation Plat.dwg

REVISIONS:
1. REVISED 4-5-2011 TO ADDRESS FINAL COMMENTS.
2. REVISED 8-3-2011 TO ADDRESS ADDITIONAL COMMENTS
3. REVISED 9-28-2011 TO ADDRESS ADDITIONAL COMMENTS

Math By		Party Chief	M.B.E.		File No.
Checked By		Fld.Bk/Pg.	802	1	V3129B