201311331

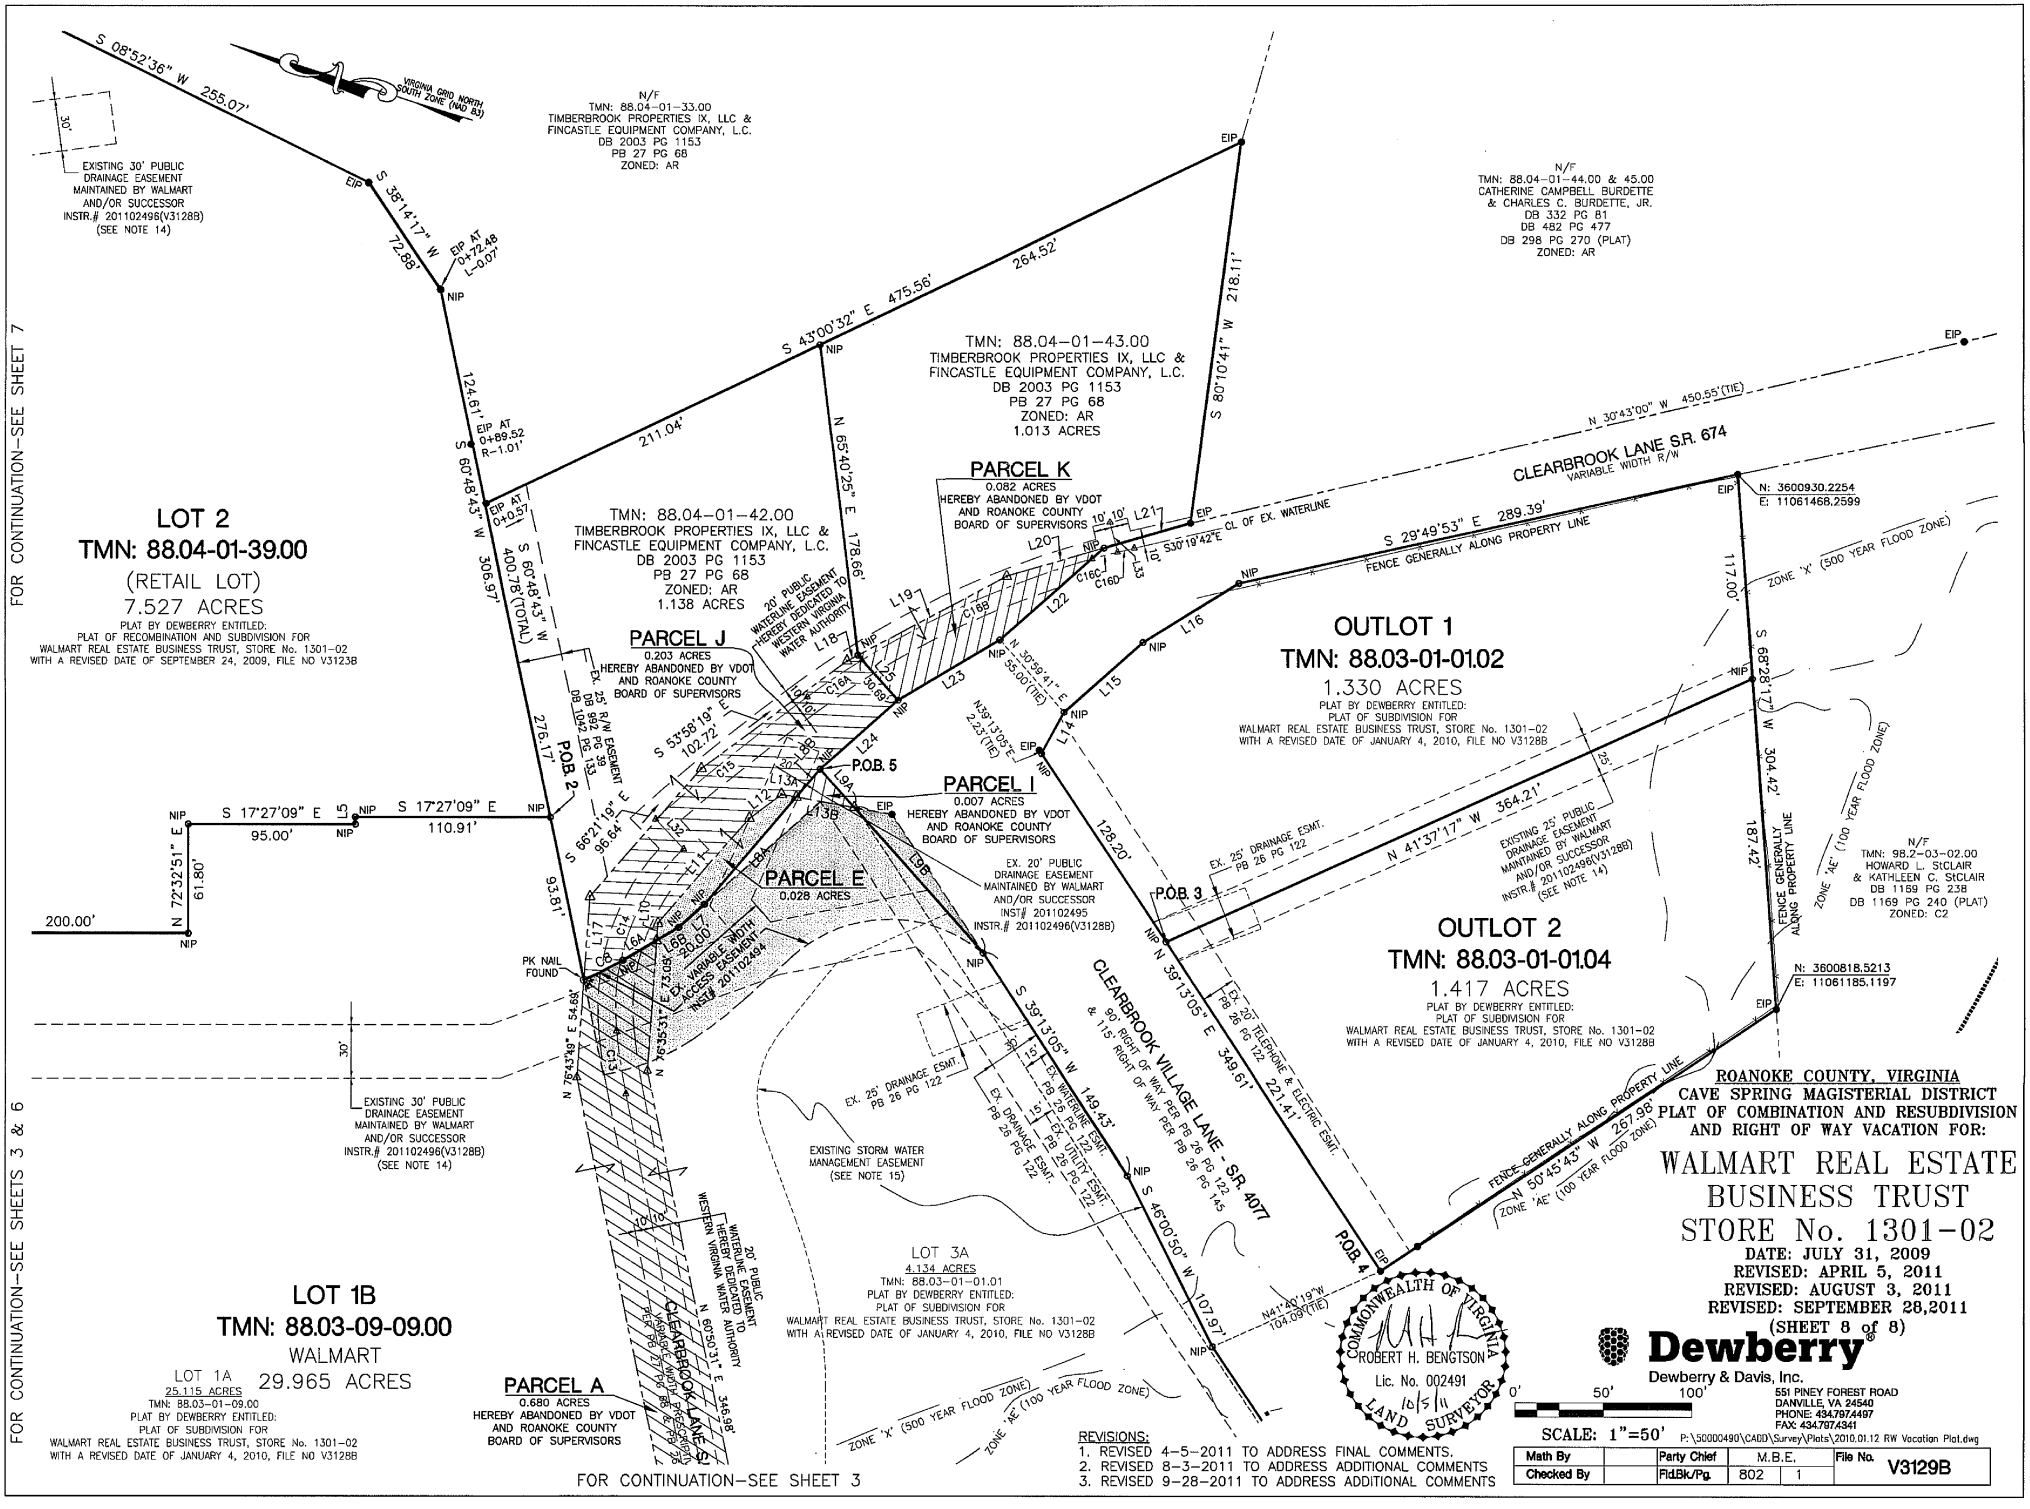

ROANOKE COUNTY, VIRGINIA
CAVE SPRING MAGISTERIAL DISTRICT
PLAT OF COMBINATION AND RESUBDIVISION AND RIGHT OF WAY VACATION FOR:

WALMART REAL ESTATE BUSINESS TRUST STORE No. 1301-02

DATE: JULY 31, 2009
REVISED: APRIL 5, 2011
REVISED: AUGUST 3, 2011
REVISED: SEPTEMBER 28,2011
(SHEET 8 of 8)

REVISIONS:
1. REVISED 4-5-2011 TO ADDRESS FINAL COMMENTS.
2. REVISED 8-3-2011 TO ADDRESS ADDITIONAL COMMENTS
3. REVISED 9-28-2011 TO ADDRESS ADDITIONAL COMMENTS