VICINITY MAP

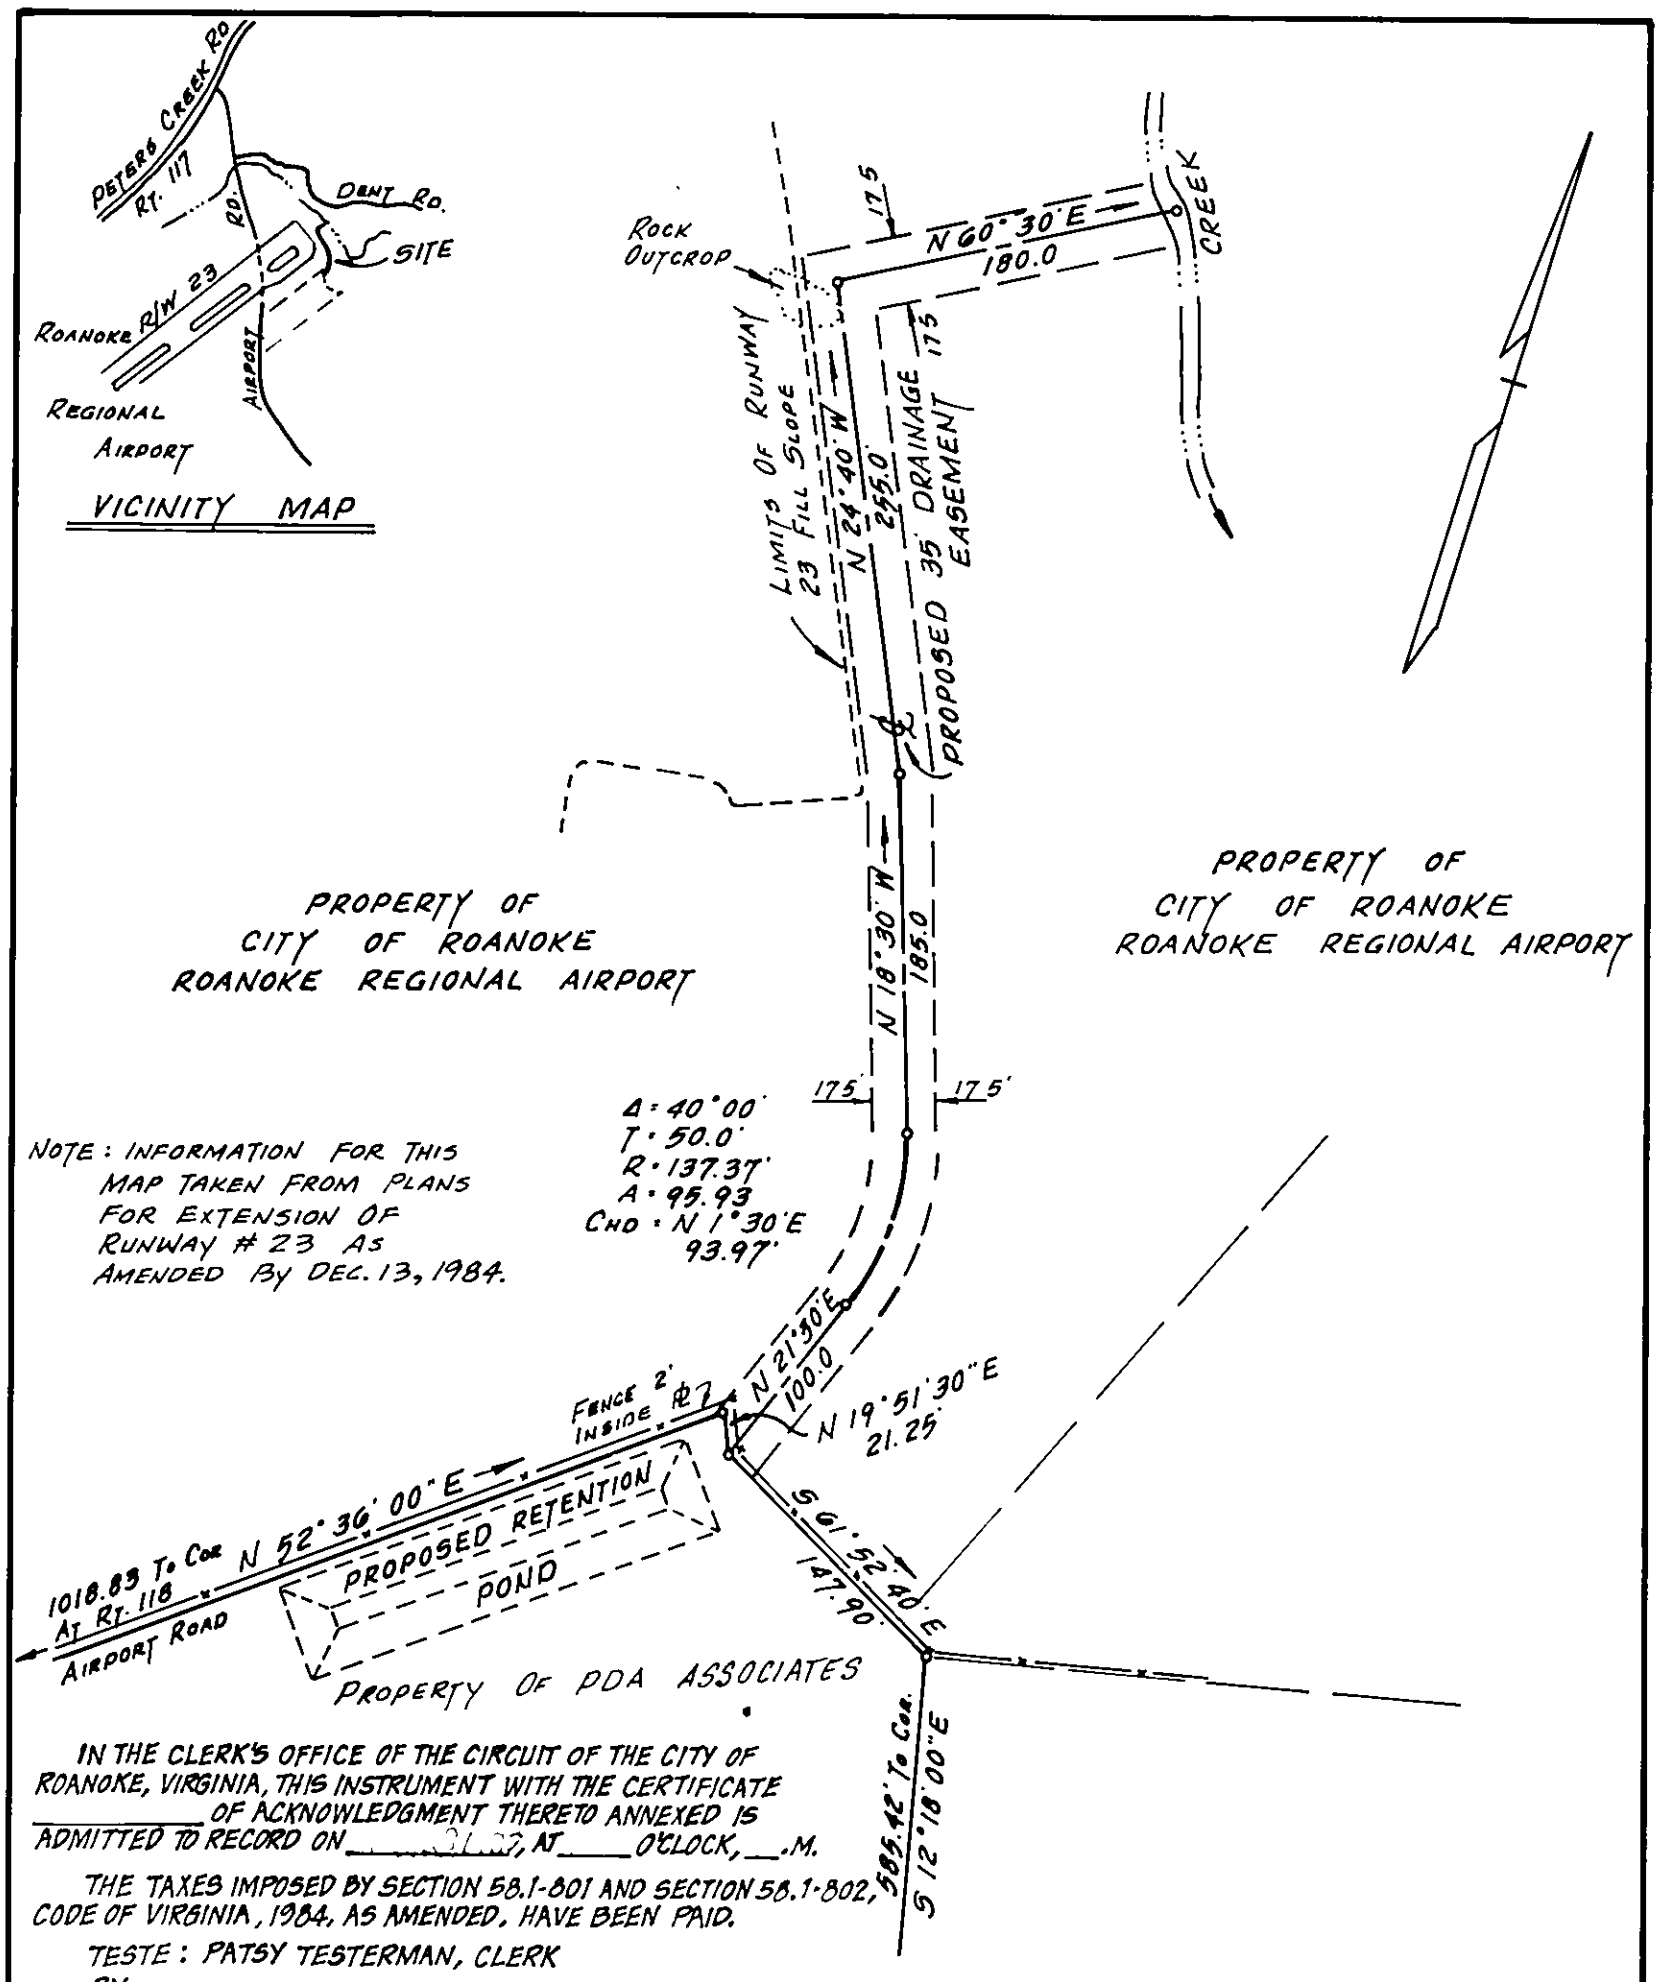

IN THE CLERK'S OFFICE OF THE CIRCUIT OF THE CITY OF ROANOKE, VIRGINIA, THIS INSTRUMENT WITH THE CERTIFICATE _____ OF ACKNOWLEDGMENT THERETO ANNEXED IS ADMITTED TO RECORD ON _____, AT _____ O'CLOCK, __.M.

THE TAXES IMPOSED BY SECTION 58.1-801 AND SECTION 58.1-802, CODE OF VIRGINIA, 1984, AS AMENDED, HAVE BEEN PAID.

TESTE: PATSY TESTERMAN, CLERK

BY _____
DEPUTY CLERK

APPROVED: Edward S. Tucker 5/22/87
AGENT, ROANOKE CITY PLANNING COMMISSION — DATE

Charles M Huffine 5/22/87
CITY ENGINEER, CITY OF ROANOKE, VIRGINIA — DATE

COMMONWEALTH OF VIRGINIA
JACK G. BESS
LAND SURVEYOR
CERTIFICATE No. 1070
CERTIFIED LAND SURVEYOR

MAP MADE FOR
PDS ASSOCIATES

SHOWING A 35' DRAINAGE EASEMENT BEING CONVEYED BY THE CITY OF ROANOKE, VIRGINIA, AND SITUATE AT THE END OF RUNWAY 23 FILL SLOPE

ROANOKE, VIRGINIA
SCALE: 1" = 100'
MAY 21, 1987

By: JACK G. BESS
CERTIFIED LAND SURVEYOR