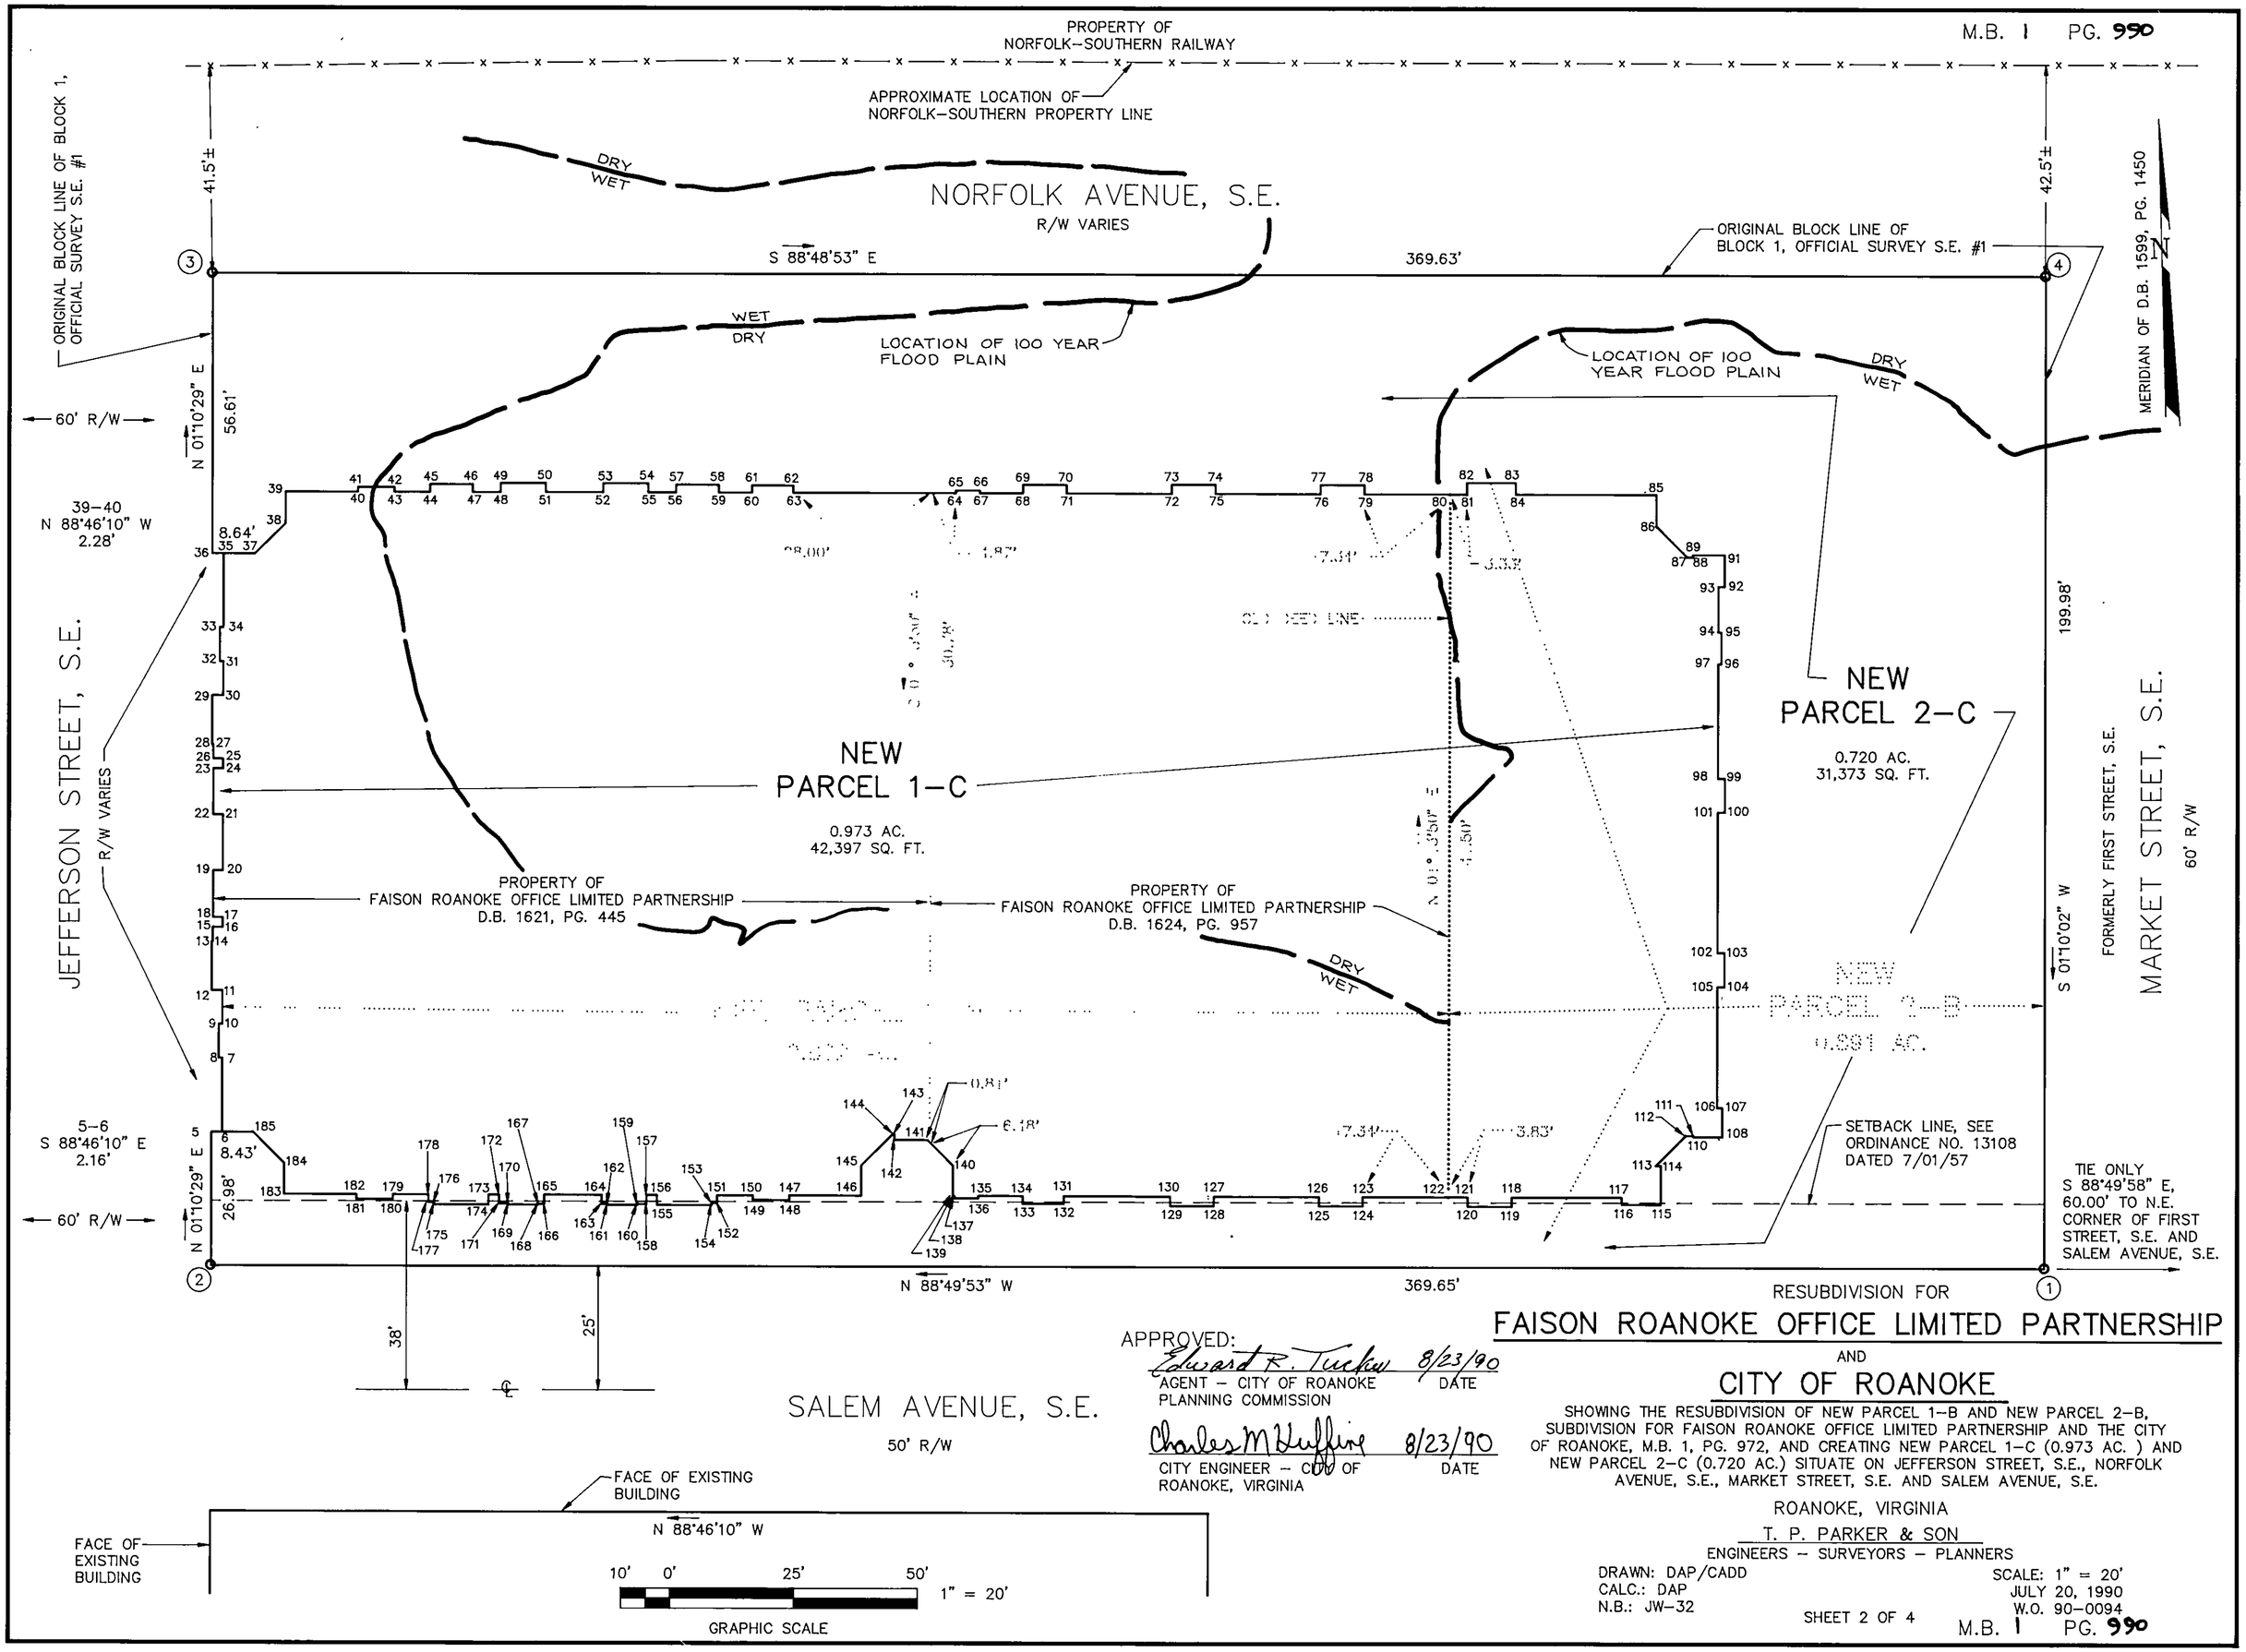

APPROVED:

Edward R. Tuckw 8/23/90
AGENT – CITY OF ROANOKE PLANNING COMMISSION — DATE

Charles M Huffine 8/23/90
CITY ENGINEER – CITY OF ROANOKE, VIRGINIA — DATE

RESUBDIVISION FOR

FAISON ROANOKE OFFICE LIMITED PARTNERSHIP

AND

CITY OF ROANOKE

SHOWING THE RESUBDIVISION OF NEW PARCEL 1-B AND NEW PARCEL 2-B, SUBDIVISION FOR FAISON ROANOKE OFFICE LIMITED PARTNERSHIP AND THE CITY OF ROANOKE, M.B. 1, PG. 972, AND CREATING NEW PARCEL 1-C (0.973 AC.) AND NEW PARCEL 2-C (0.720 AC.) SITUATE ON JEFFERSON STREET, S.E., NORFOLK AVENUE, S.E., MARKET STREET, S.E. AND SALEM AVENUE, S.E.

ROANOKE, VIRGINIA

T. P. PARKER & SON
ENGINEERS – SURVEYORS – PLANNERS

DRAWN: DAP/CADD
CALC.: DAP
N.B.: JW-32

SCALE: 1" = 20'
JULY 20, 1990
W.O. 90-0094

SHEET 2 OF 4