NOTE: THE ORIGINAL SCALE OF THIS MAP HAS NOT BEEN REDUCED.

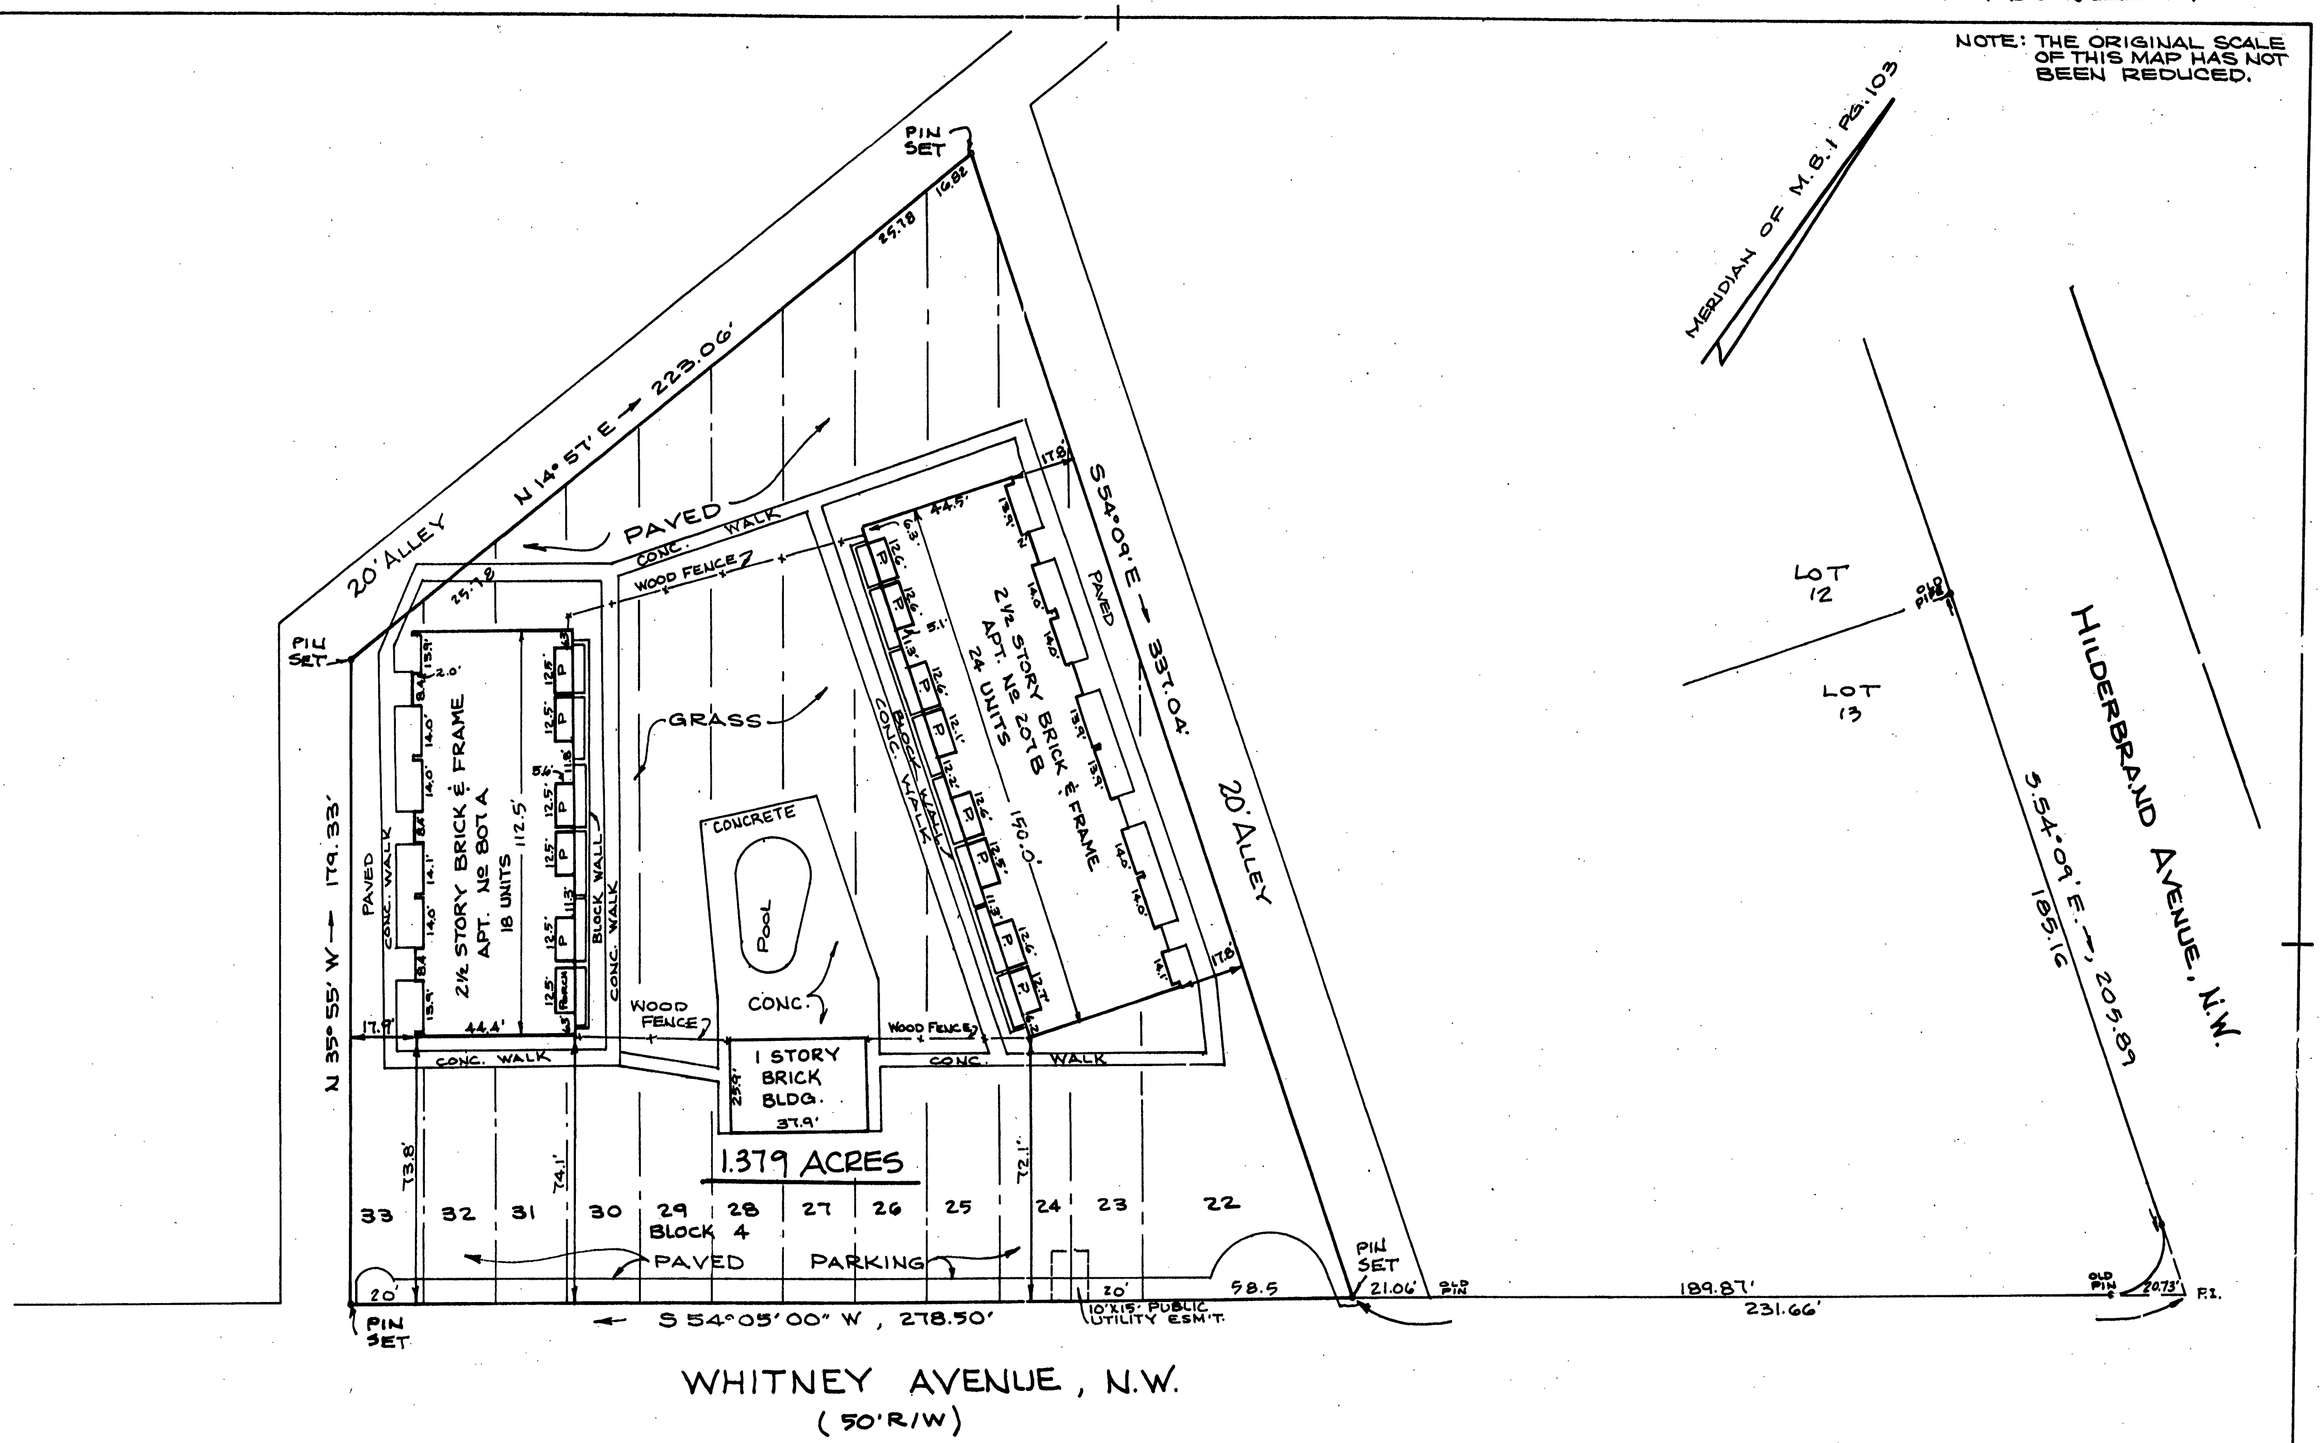

NOTE: THE SUBJECT PROPERTY IS LOCATED IN FLOOD INSURANCE ZONE "X" AS DESIGNATED BY THE SECRETARY OF HOUSING AND URBAN DEVELOPMENT.

LEGAL REFERENCE:
TAX Nº 2200216
D.B. 1415, PG. 737
M.B. 1 PG. 103

NOTE: THE SUBJECT PROPERTY IS NOT ENCUMBERED BY ANY WETLANDS AS DEFINED BY SECTION 404 OF THE FEDERAL CLEAN WATER ACT.

COMMONWEALTH OF VIRGINIA
JACK G. BESS
LAND SURVEYOR
CERTIFICATE No. 1070
CERTIFIED LAND SURVEYOR

IN THE CLERKS OFFICE OF THE CIRCUIT COURT OF ROANOKE VIRGINIA, THIS MAP IS PRESENTED AND WITH THE CERTIFICATE OF ACKNOWLEDGEMENT THERETO ANNEXED IS ADMITTED TO RECORD AT 10:50 O'CLOCK A.M., ON THIS 14 DAY OF November 1994.

TESTE: Arthur B Crush III CLERK

BY: Kathy McMillen
DEPUTY CLERK

SURVEY FOR
THE CARPET SHOP OF ROANOKE, INC.
OF LOTS 22 THRU 33, BLOCK 4, PLAT OF SECTION 2
CHURCH COURT

ROANOKE, VIRGINIA

SCALE 1" = 30' SEPTEMBER 29, 1994

BY: JACK G. BESS
CERTIFIED LAND SURVEYOR

N.B. J-19