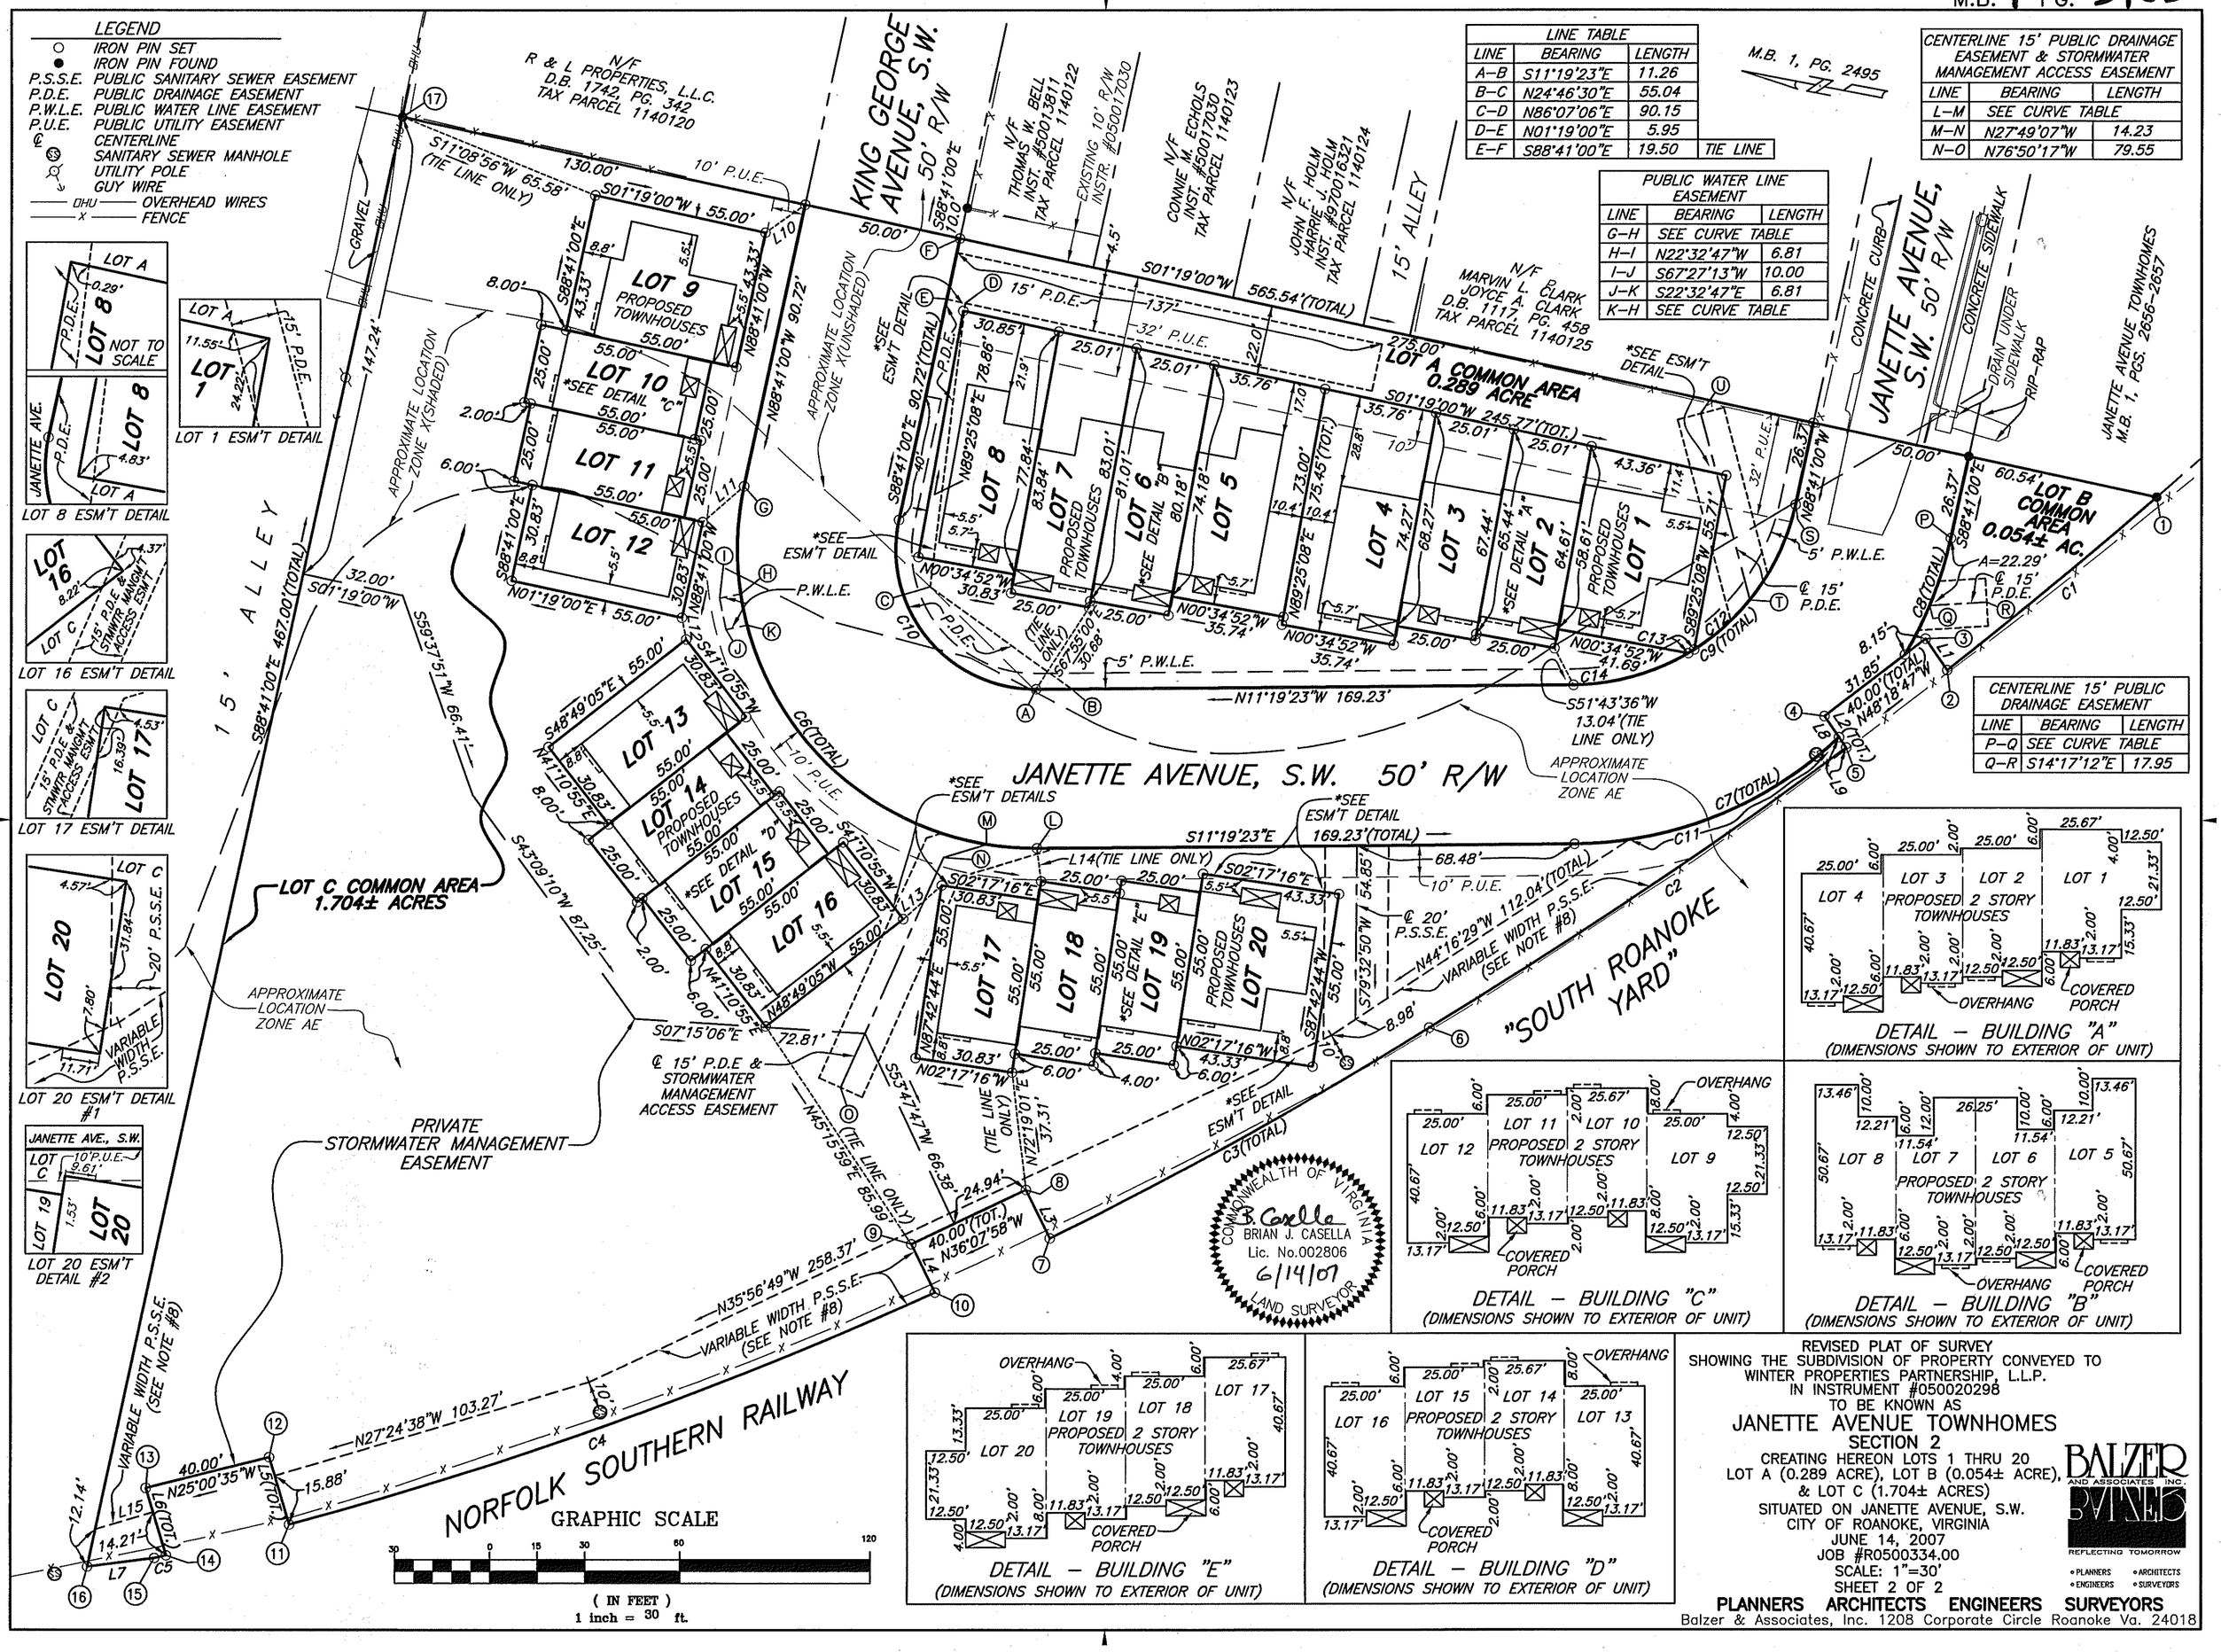


| LINE TABLE | | | |
|---|---|---|---|
| LINE | BEARING | LENGTH | |
| A–B | S11°19'23"E | 11.26 | |
| B–C | N24°46'30"E | 55.04 | |
| C–D | N86°07'06"E | 90.15 | |
| D–E | N01°19'00"E | 5.95 | |
| E–F | S88°41'00"E | 19.50 | TIE LINE |

| CENTERLINE 15' PUBLIC DRAINAGE EASEMENT & STORMWATER MANAGEMENT ACCESS EASEMENT | | |
|---|---|---|
| LINE | BEARING | LENGTH |
| L–M | SEE CURVE TABLE | |
| M–N | N27°49'07"W | 14.23 |
| N–O | N76°50'17"W | 79.55 |

| PUBLIC WATER LINE EASEMENT | | |
|---|---|---|
| LINE | BEARING | LENGTH |
| G–H | SEE CURVE TABLE | |
| H–I | N22°32'47"W | 6.81 |
| I–J | S67°27'13"W | 10.00 |
| J–K | S22°32'47"E | 6.81 |
| K–H | SEE CURVE TABLE | |

| CENTERLINE 15' PUBLIC DRAINAGE EASEMENT | | |
|---|---|---|
| LINE | BEARING | LENGTH |
| P–Q | SEE CURVE TABLE | |
| Q–R | S14°17'12"E | 17.95 |