INSTRUMENT NO._____

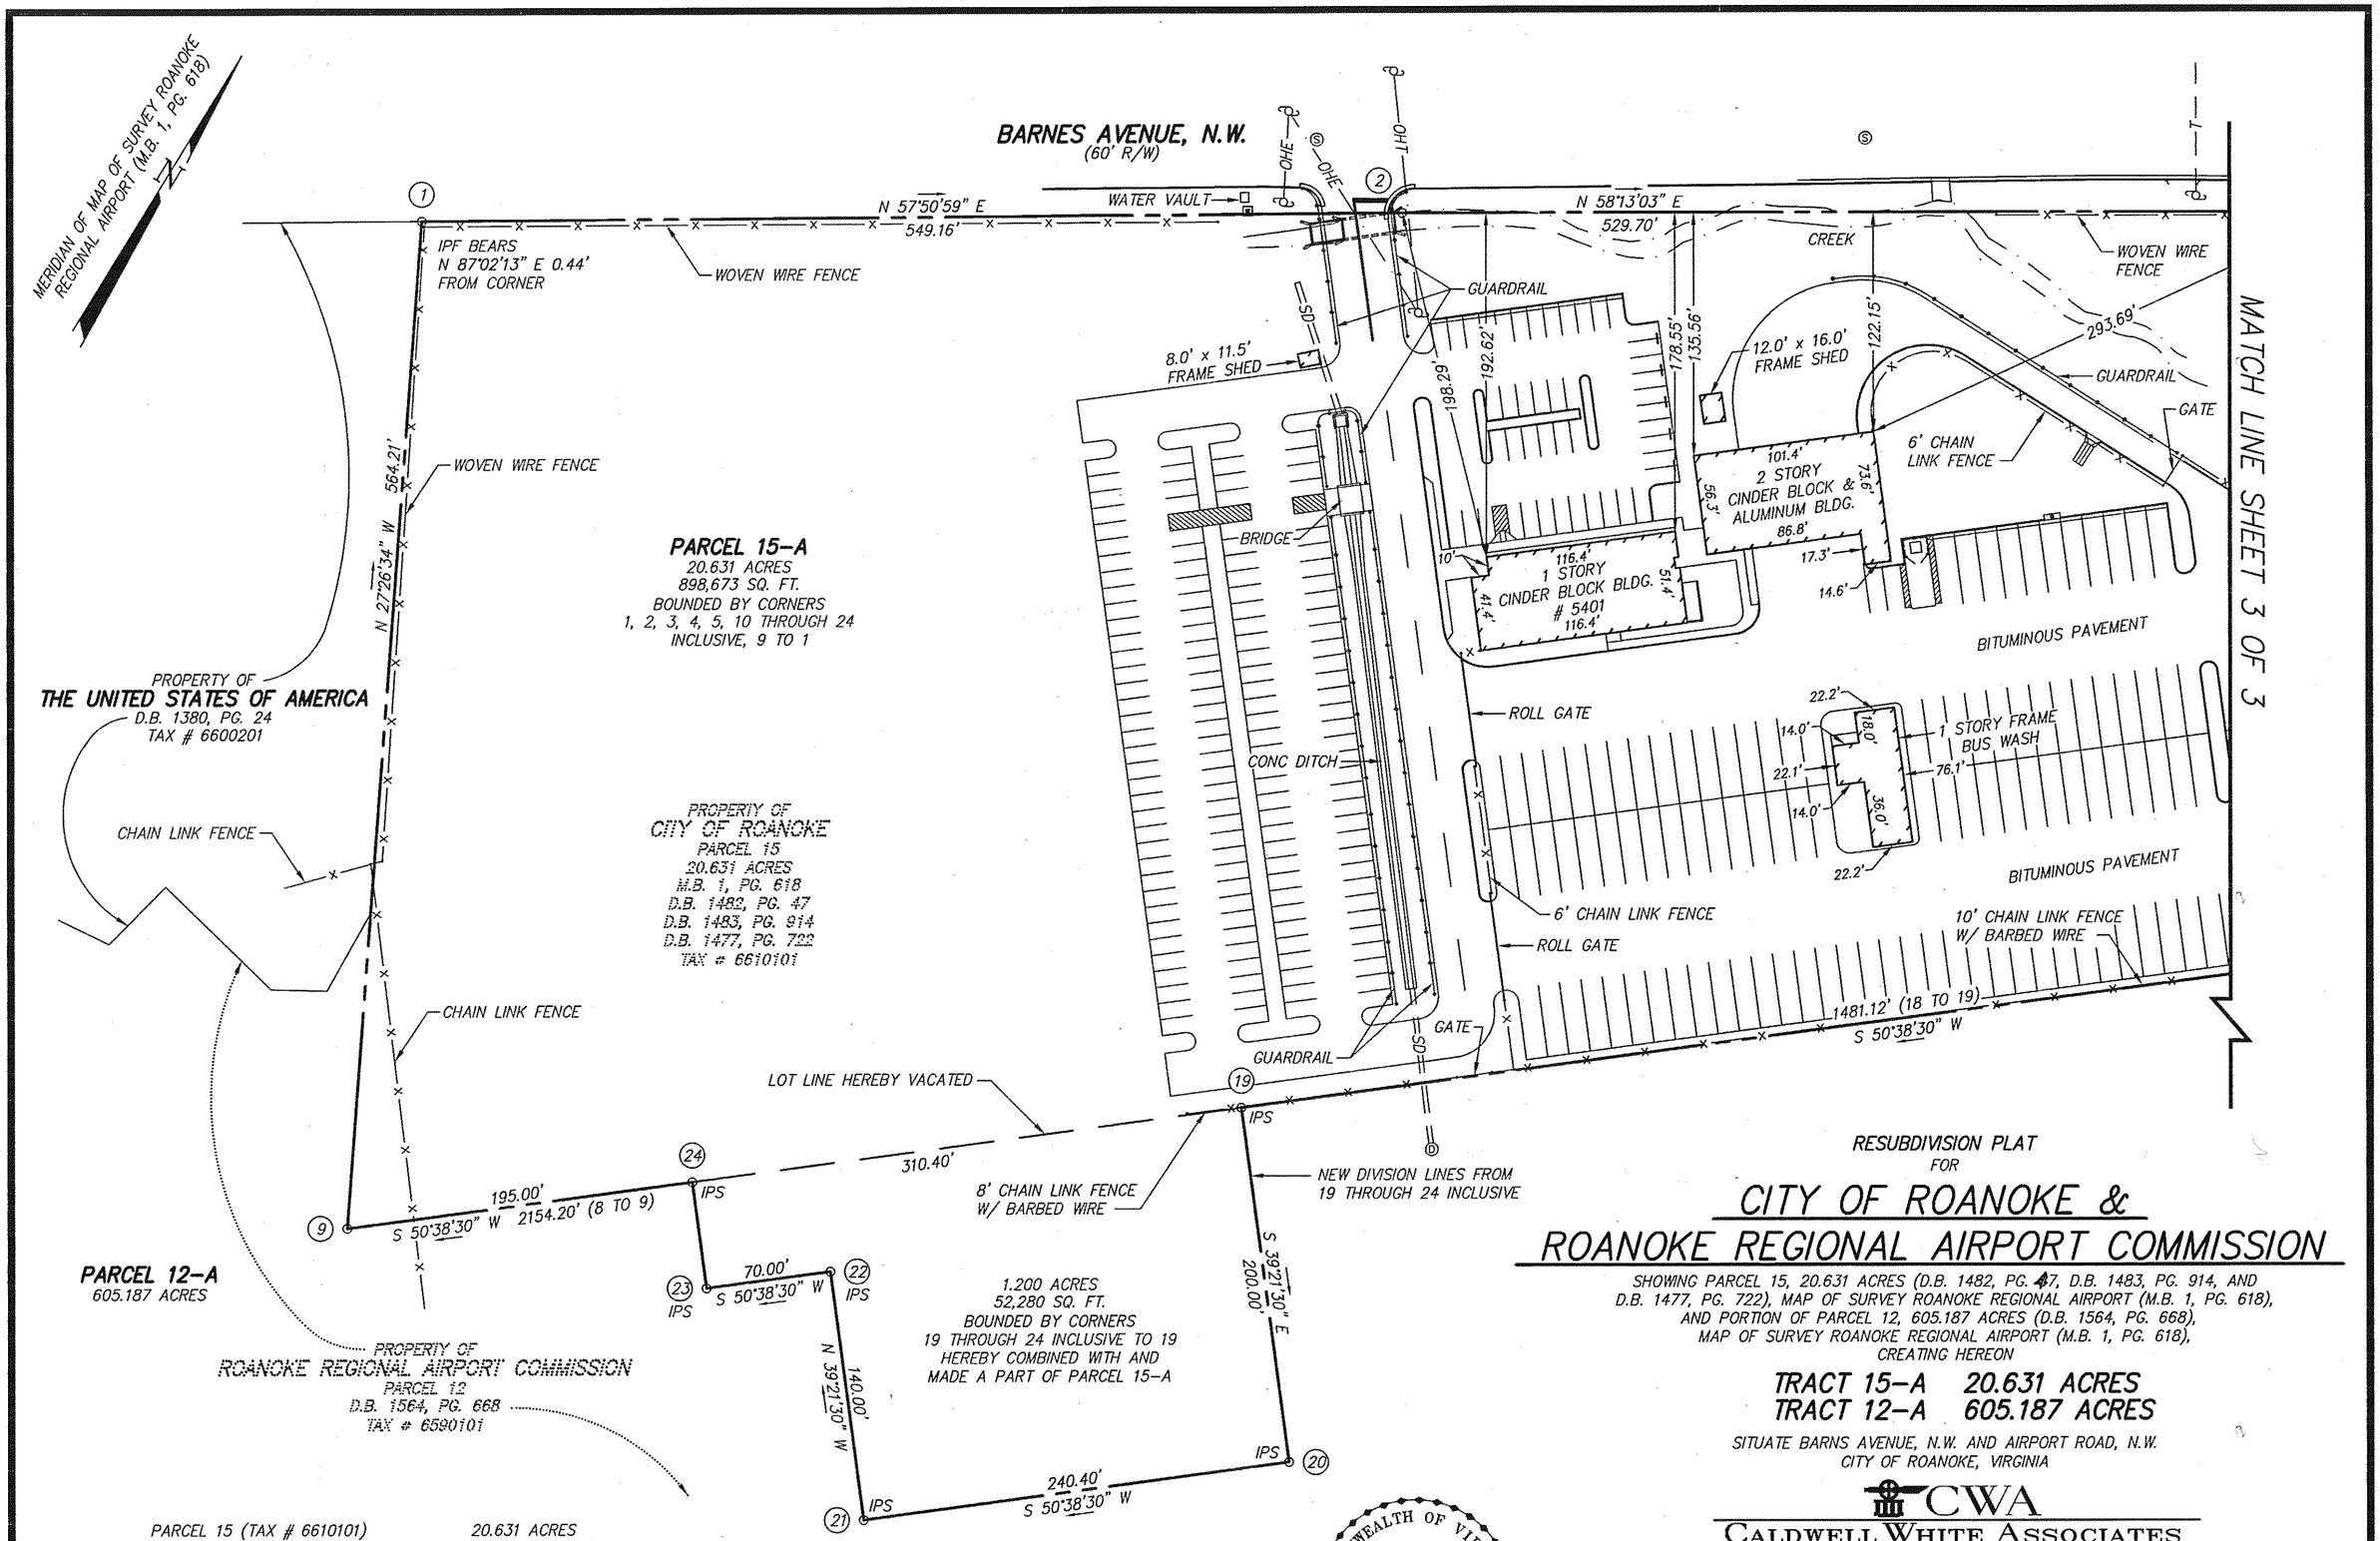

PARCEL 15 (TAX # 6610101)	20.631 ACRES
ADDED TO PARCEL 15 FROM PARCEL 12	+ 1.200 ACRES
ADDED TO PARCEL 12 FROM PARCEL 15	− 1.200 ACRES
PARCEL 15-A	20.631 ACRES
PARCEL 12 (TAX # 6590101)	605.187 ACRES
ADDED TO PARCEL 12 FROM PARCEL 15	+ 1.200 ACRES
ADDED TO PARCEL 15 FROM PARCEL 12	− 1.200 ACRES
PARCEL 12-A	605.187 ACRES

COMMONWEALTH OF VIRGINIA
FRANK B. CALDWELL, III
NO. 1335
18 MAY '07
LAND SURVEYOR

RESUBDIVISION PLAT
FOR

CITY OF ROANOKE & ROANOKE REGIONAL AIRPORT COMMISSION

SHOWING PARCEL 15, 20.631 ACRES (D.B. 1482, PG. 47, D.B. 1483, PG. 914, AND D.B. 1477, PG. 722), MAP OF SURVEY ROANOKE REGIONAL AIRPORT (M.B. 1, PG. 618), AND PORTION OF PARCEL 12, 605.187 ACRES (D.B. 1564, PG. 668), MAP OF SURVEY ROANOKE REGIONAL AIRPORT (M.B. 1, PG. 618), CREATING HEREON

TRACT 15-A 20.631 ACRES
TRACT 12-A 605.187 ACRES

SITUATE BARNS AVENUE, N.W. AND AIRPORT ROAD, N.W.
CITY OF ROANOKE, VIRGINIA

CWA
CALDWELL WHITE ASSOCIATES
ENGINEERS / SURVEYORS / PLANNERS
4203 MELROSE AVENUE, NW
P.O. BOX 6260
ROANOKE, VIRGINIA 24017
(540) 366-3400 FAX: (540) 366-8702

TAX NOS. 6590101 & 6610101
DATE: MAY 18, 2007
CALC. JC CHK'D FBC
CLOSED: JC

SHEET 2 OF 3

SCALE: 1"= 60'
N.B.: RKE CITY 5
DRAWN: JC
W.O.: 07-0010