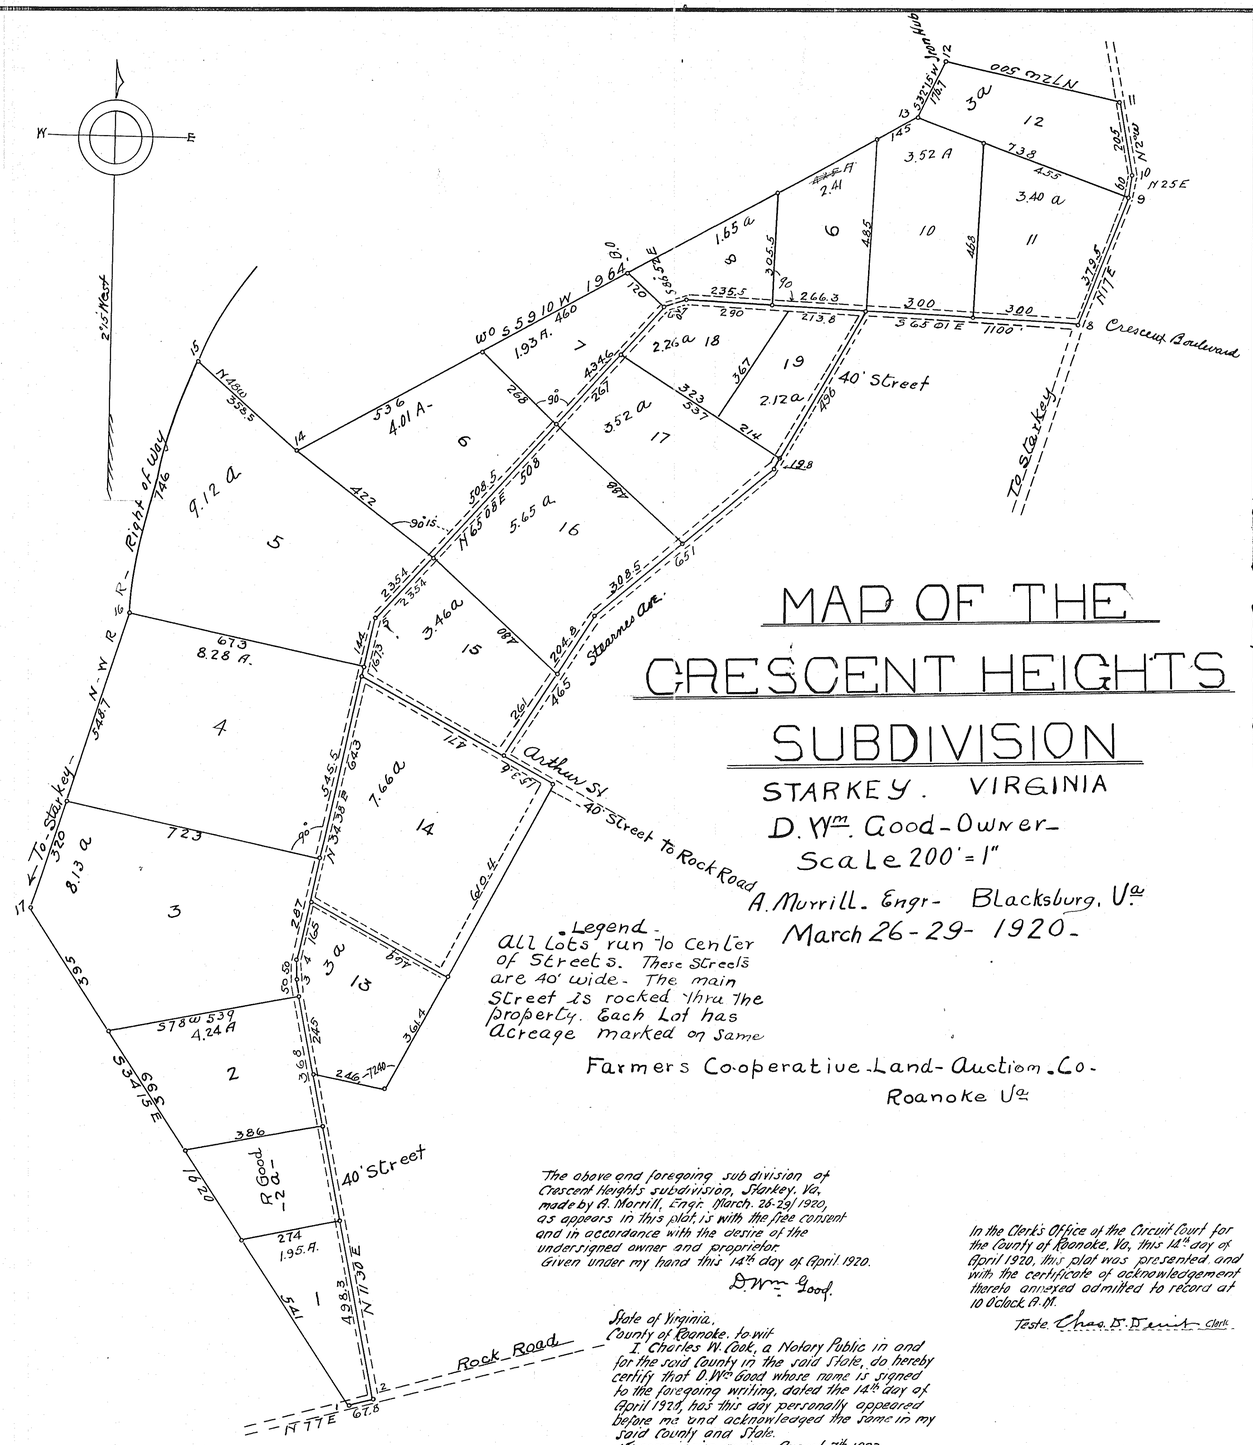

MAP OF THE CRESCENT HEIGHTS SUBDIVISION

STARKEY. VIRGINIA

D. Wm. Good - Owner -

Scale 200' = 1"

A. Murrill. Engr - Blacksburg, Va

March 26-29- 1920-

Legend -
all lots run to center of Streets. These Streets are 40' wide. The main Street is rocked thru the property. Each Lot has acreage marked on same

Farmers Co-operative Land-Auction Co.
Roanoke Va

The above and foregoing subdivision of Crescent Heights subdivision, Starkey, Va, made by A. Murrill, Engr. March. 26-29/1920, as appears in this plat, is with the free consent and in accordance with the desire of the undersigned owner and proprietor.
Given under my hand this 14th day of April 1920.

D. Wm. Good.

State of Virginia,
County of Roanoke, to wit
I Charles W. Cook, a Notary Public in and for the said County in the said State, do hereby certify that D. Wm Good whose name is signed to the foregoing writing, dated the 14th day of April 1920, has this day personally appeared before me and acknowledged the same in my said County and State.
My commission expires August 7th 1923.
Given under my hand this the 14th day of April 1920.

Charles W. Cook Notary Public

In the Clerk's Office of the Circuit Court for the County of Roanoke, Va, this 14th day of April 1920, this plat was presented and with the certificate of acknowledgement thereto annexed admitted to record at 10 O'clock A.M.

Teste. Chas. D. Smith Clerk

This tracing made April 25th 1928 from original tracing & Blue Print on file in the office of the Clerk of the Circuit Court of Roanoke County of Salem, Virginia.
Made by. Wm Palmer
Checked by. J.W. Coldwell

"original tracing"

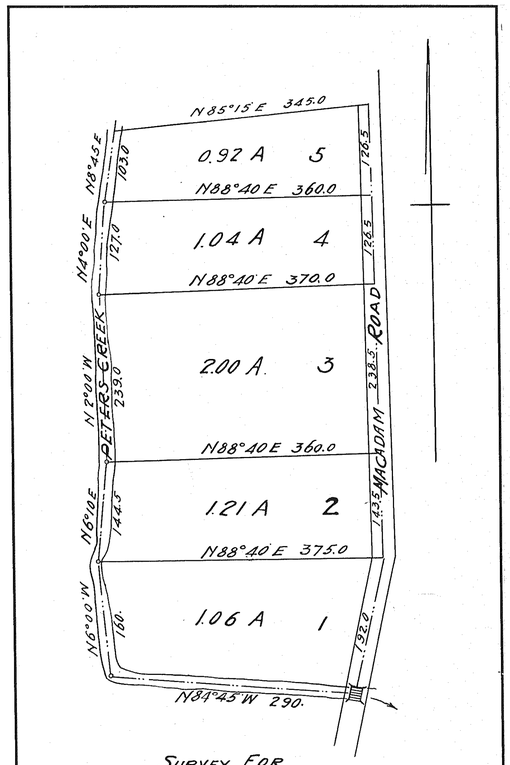

SURVEY FOR
J. O. TERRY
IN ROANOKE CO. VA.,
Smith, Bradford & Co, Engr's.
Oct, 14th 1920.

Scale 100. Feet = 1. Inch.

In the Clerk's Office of the Circuit Court for the County of Roanoke, Va, this 19th day of October 1920, this plat was presented, admitted to record at 2:40 O'clock. P.M.

Teste: Leo Ackerman Dep. Clerk

Blue Print