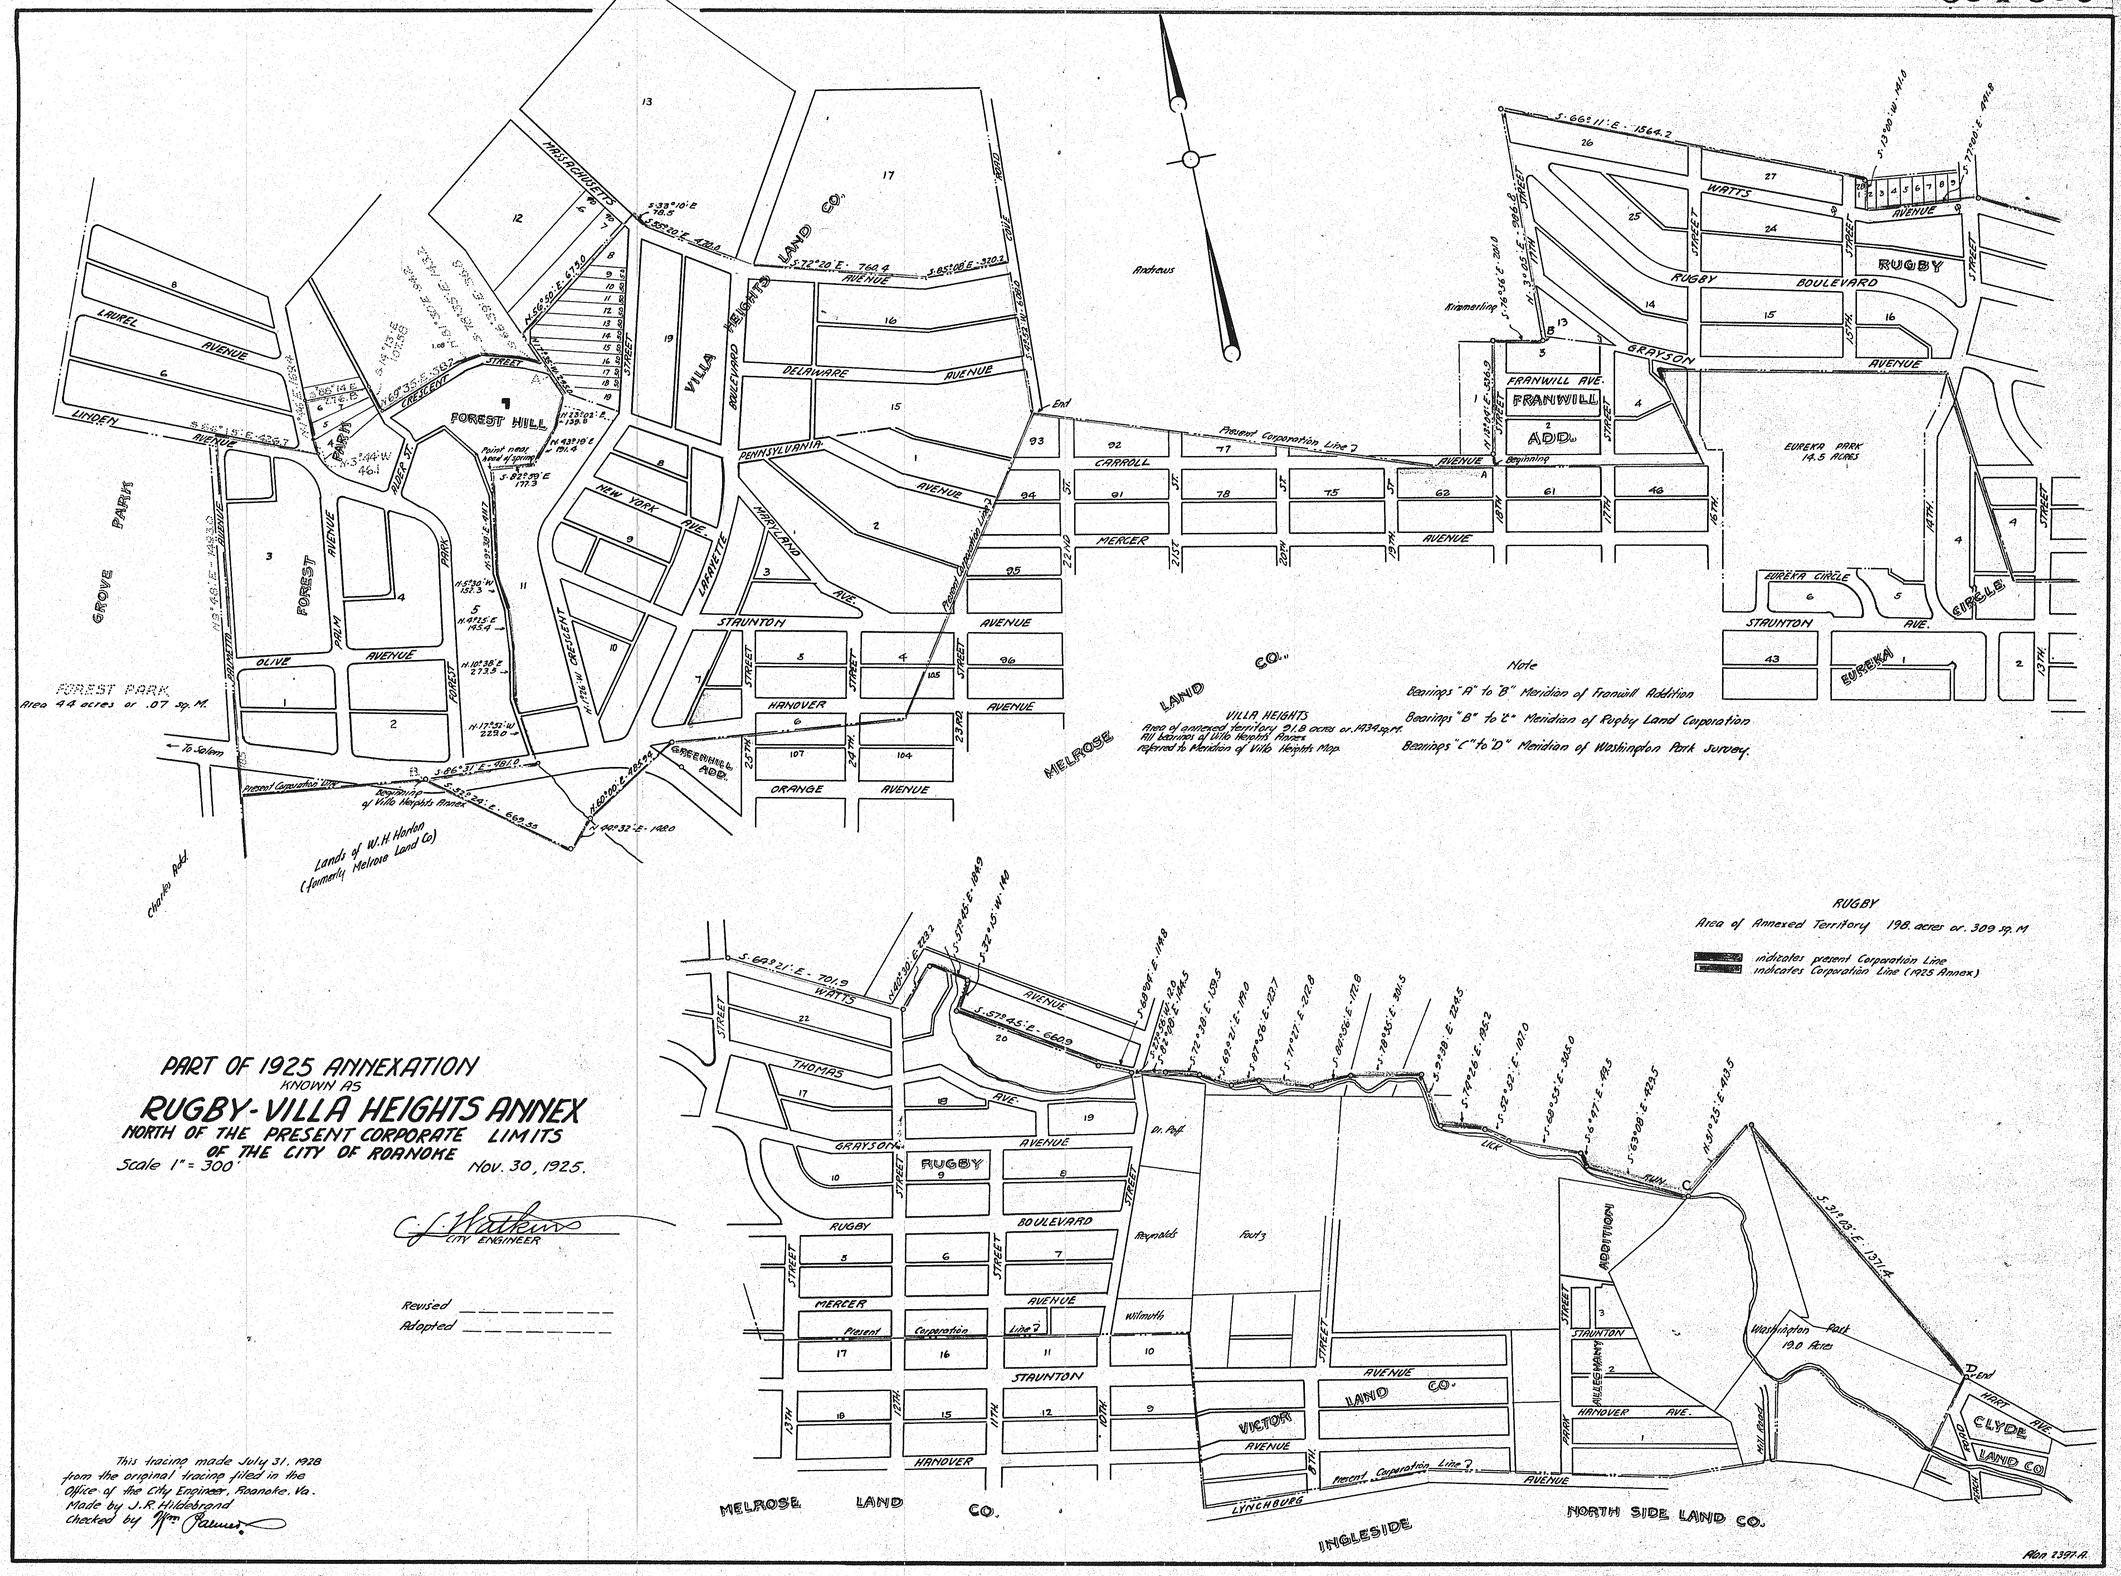
PART OF 1925 ANNEXATION
KNOWN AS
RUGBY-VILLA HEIGHTS ANNEX
NORTH OF THE PRESENT CORPORATE LIMITS
OF THE CITY OF ROANOKE
Scale 1" = 300'
Nov. 30, 1925.
CITY ENGINEER
Revised
Adopted
This tracing made July 31, 1928
from the original tracing filed in the
Office of the City Engineer, Roanoke, Va.
Made by J.R. Hildebrand
Checked by
FOREST HILL
VILLA HEIGHTS
FRANWILL ADD.
RUGBY
EUREKA PARK
14.5 ACRES
FOREST PARK
Area 44 acres or .07 sq. M.
GROVE PARK
Lands of W.H. Harlan
(formerly Melrose Land Co)
Proposed Corporation Line 7
Present Corporation Line 7
Beginning of Villa Heights Annex
Beginning
End
Radius
To Salem
Note
Bearings "A" to "B" Meridian of Franwill Addition
Bearings "B" to "C" Meridian of Rugby Land Corporation
Bearings "C" to "D" Meridian of Washington Park Survey.
VILLA HEIGHTS
Area of annexed territory 91.8 acres or .1434 sq. mi.
All bearings of Villa Heights Papers
referred to Meridian of Villa Heights Map.
RUGBY
Area of Annexed Territory 198. acres or .309 sq. M.
indicates present Corporation Line
indicates Corporation Line (1925 Annex)
MELROSE LAND CO.
INGLESIDE
NORTH SIDE LAND CO.
CLYDE LAND CO.
Washington Park
19.0 Acres
Rail Road
Dr. Pop.
Reynolds
Foutz
Wilmuth
Victor
Rd. 2397-A.