KNOW ALL MEN BY THESE PRESENTS:- To Wit:- That L. B. HALL is the owner of the tract of land, shown hereon, subdivided into the lots as shown hereon, and known as, "EDGELAWN ANNEX," the outside boundary line being designated hereon, with outside corners, "A"-"B"-"C" and "D", constituting a re-survey of the property conveyed to L. B. Hall, of record in the Clerk's office of the Circuit Court of Roanoke County, Va., in Deed Book #210, Page #496; the aforesaid owner certifies that he has subdivided this land into the lots as shown hereon, entirely with his own free will and accord, as required by Section 5218 of the Code of Virginia.

In Witness whereof is hereby placed the signature of said Owner, on this 24 day of Feb. 1938.

SIGNED L. B. Hall (Seal)
OWNER

STATE OF VIRGINIA
CITY OF ROANOKE } To Wit

I, S. R. Mason, a NOTARY PUBLIC, in and for the aforesaid City and State, do hereby certify that L. B. Hall whose name is signed to the annexed writing, bearing date of Feb. 24, has personally appeared before me, and acknowledged the same on this 24 day of Feb. 1938.

Signed:- S. R. Mason
NOTARY PUBLIC

My Commission Expires 8-20-1940

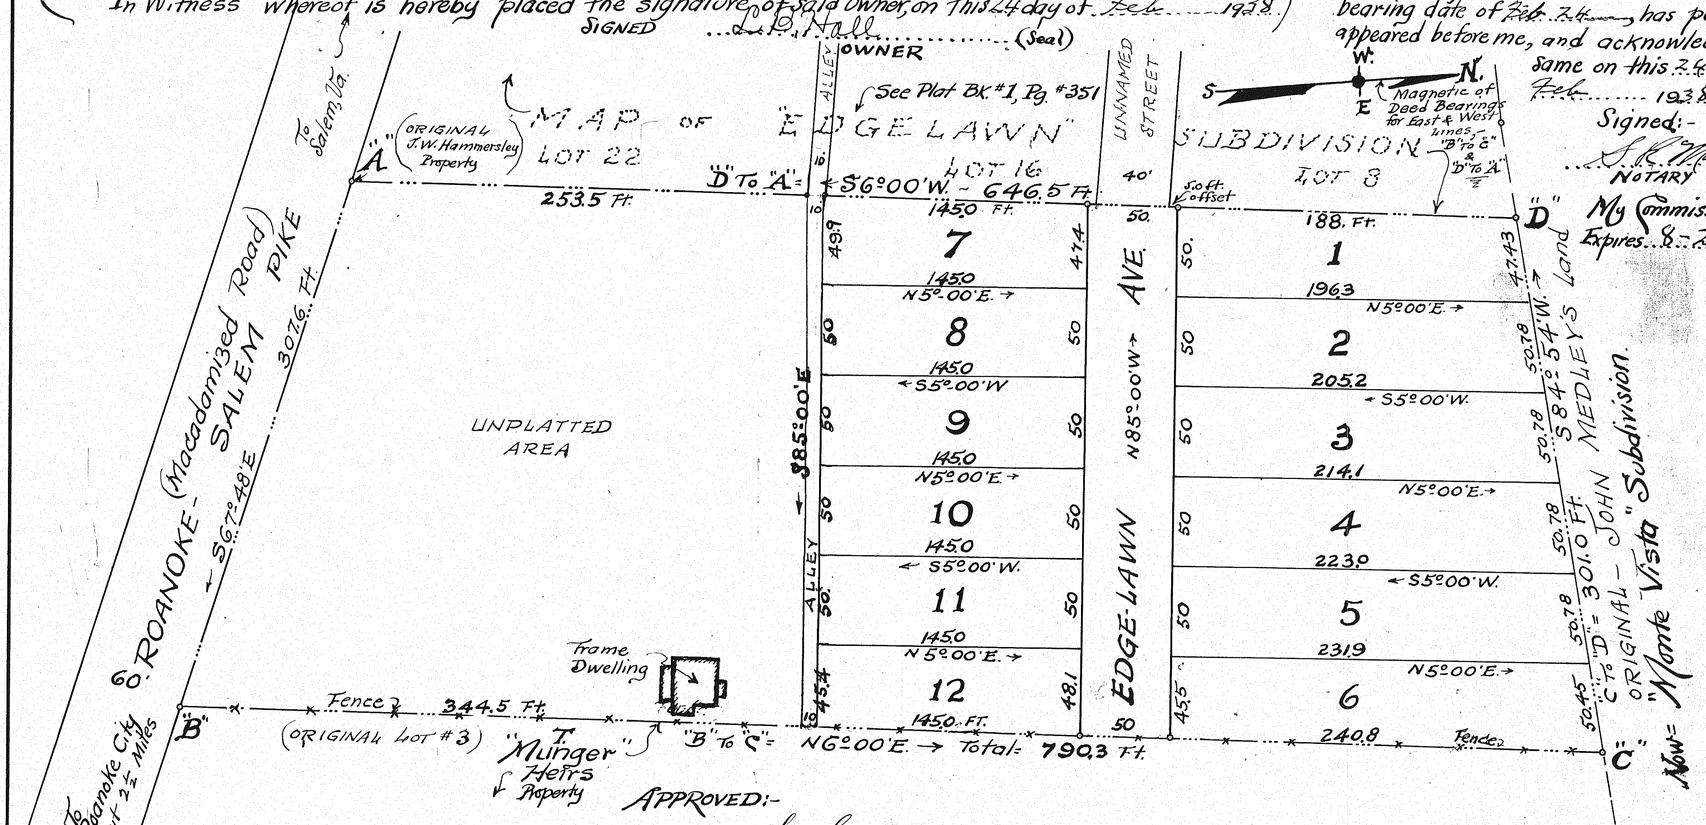

In the Clerk's Office for the Circuit Court of the County of Roanoke, Virginia, this Map was presented on April 4 1938, and with the Certificate of acknowledgment, thereto annexed, admitted to Record at 1:30 o'clock p.m.

Teste:- Roy K. Brown CLERK

APPROVED:- C. J. Watkins
CITY ENGINEER

APPROVED:- T. J. Harden
CHAIRMAN of BOARD of SUPERVISORS of ROANOKE Co.

MAP OF:- EDGE LAWN ANNEX

PROPERTY of:- L. B. HALL

Roanoke County, Virginia.

Survey & Plat by:- C. B. Malcolm and David Dick
State Cert. Engr. and Surveyors

Date:- Feby. 5, 1938.

Scale 1"=40.