In the Clerks Office for the Circuit Court for the County of Roanoke, Virginia, this Map was presented on Oct. 6th 1938, and with the Certificate of acknowledgment, thereto annexed, admitted to Record, at 2:40 o'clock P.M.

Teste:- Ray K. Brown CLERK

To WHOM IT MAY CONCERN:-

This is to certify, that B.M. Morris, is the owner of the tract of land, shown hereon, subdivided into the suburban lots, as shown hereon, the outside boundary line having the outside corners, A-B-C-D-E-F-G-H-J-K-L; the said owner, B.M. Morris, further certifies, that he has subdivided this land, into the lots as shown hereon, entirely with his own free will, and consent, as required by Section 2510a, of the Code of the State of Virginia.

In Witness whereof, the said owner hereby places his hand and Seal, on this 5th day of October 1938.

Signed:- B.M. Morris OWNER

State of Virginia
City of Roanoke } to wit:

I, Robt. C. Johnson, a Notary Public, in and for the aforesaid City and State, do hereby certify, that B.M. Morris, whose name is signed to the foregoing writing, has personally appeared before me and acknowledged the same, on this 5th day of October 1938.

My Commission Expires May 26, 1940

Signed:- Robt. C. Johnson
Notary Public

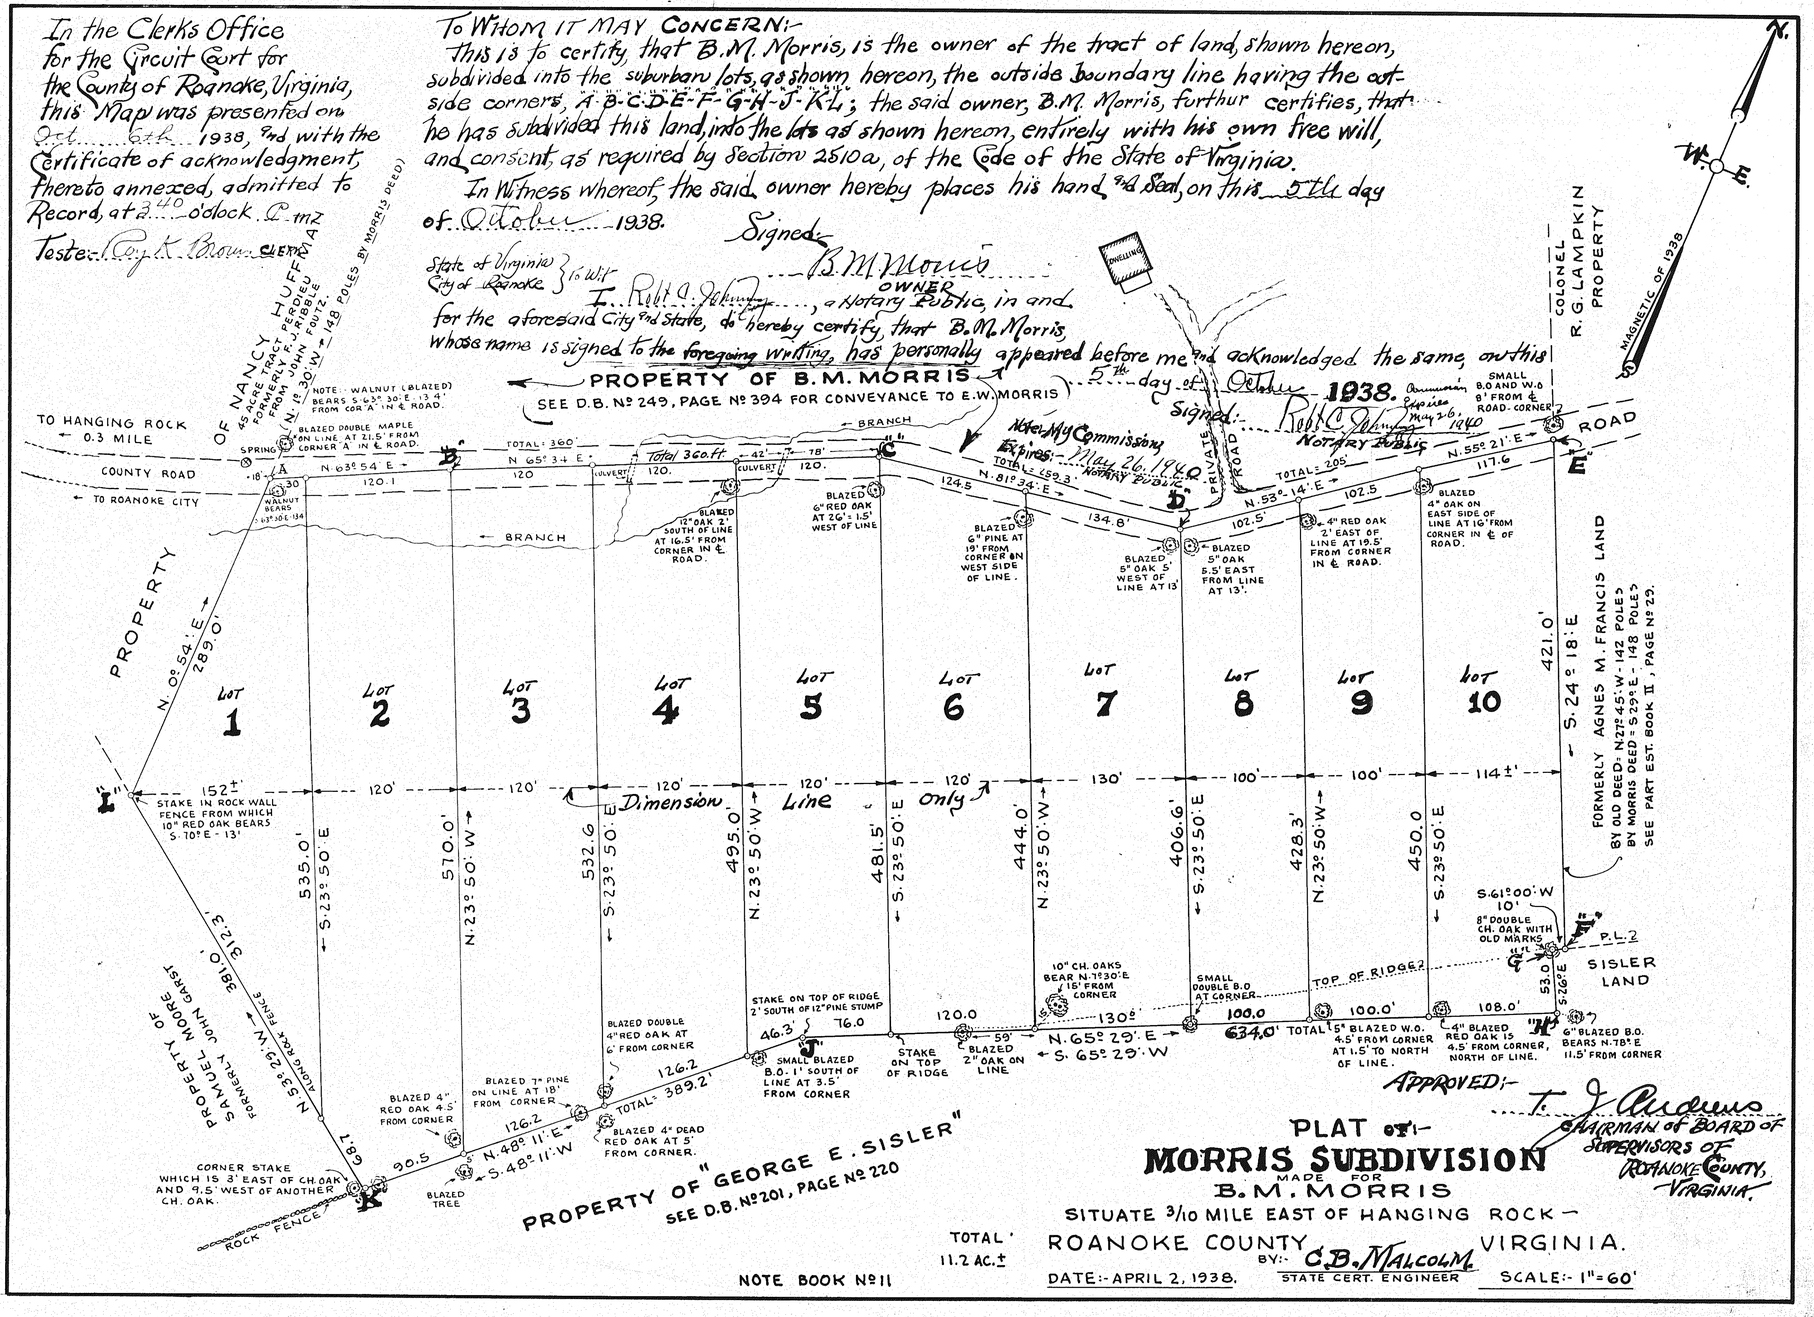

APPROVED:-
T. J. Andrews
CHAIRMAN OF BOARD OF SUPERVISORS OF ROANOKE COUNTY, VIRGINIA.

PLAT OF:-

MORRIS SUBDIVISION

MADE FOR B.M. MORRIS

SITUATE 3/10 MILE EAST OF HANGING ROCK — ROANOKE COUNTY VIRGINIA.

TOTAL 11.2 AC.±

BY:- C.B. MALCOLM STATE CERT. ENGINEER

DATE:- APRIL 2, 1938. SCALE:- 1" = 60'

NOTE BOOK No 11