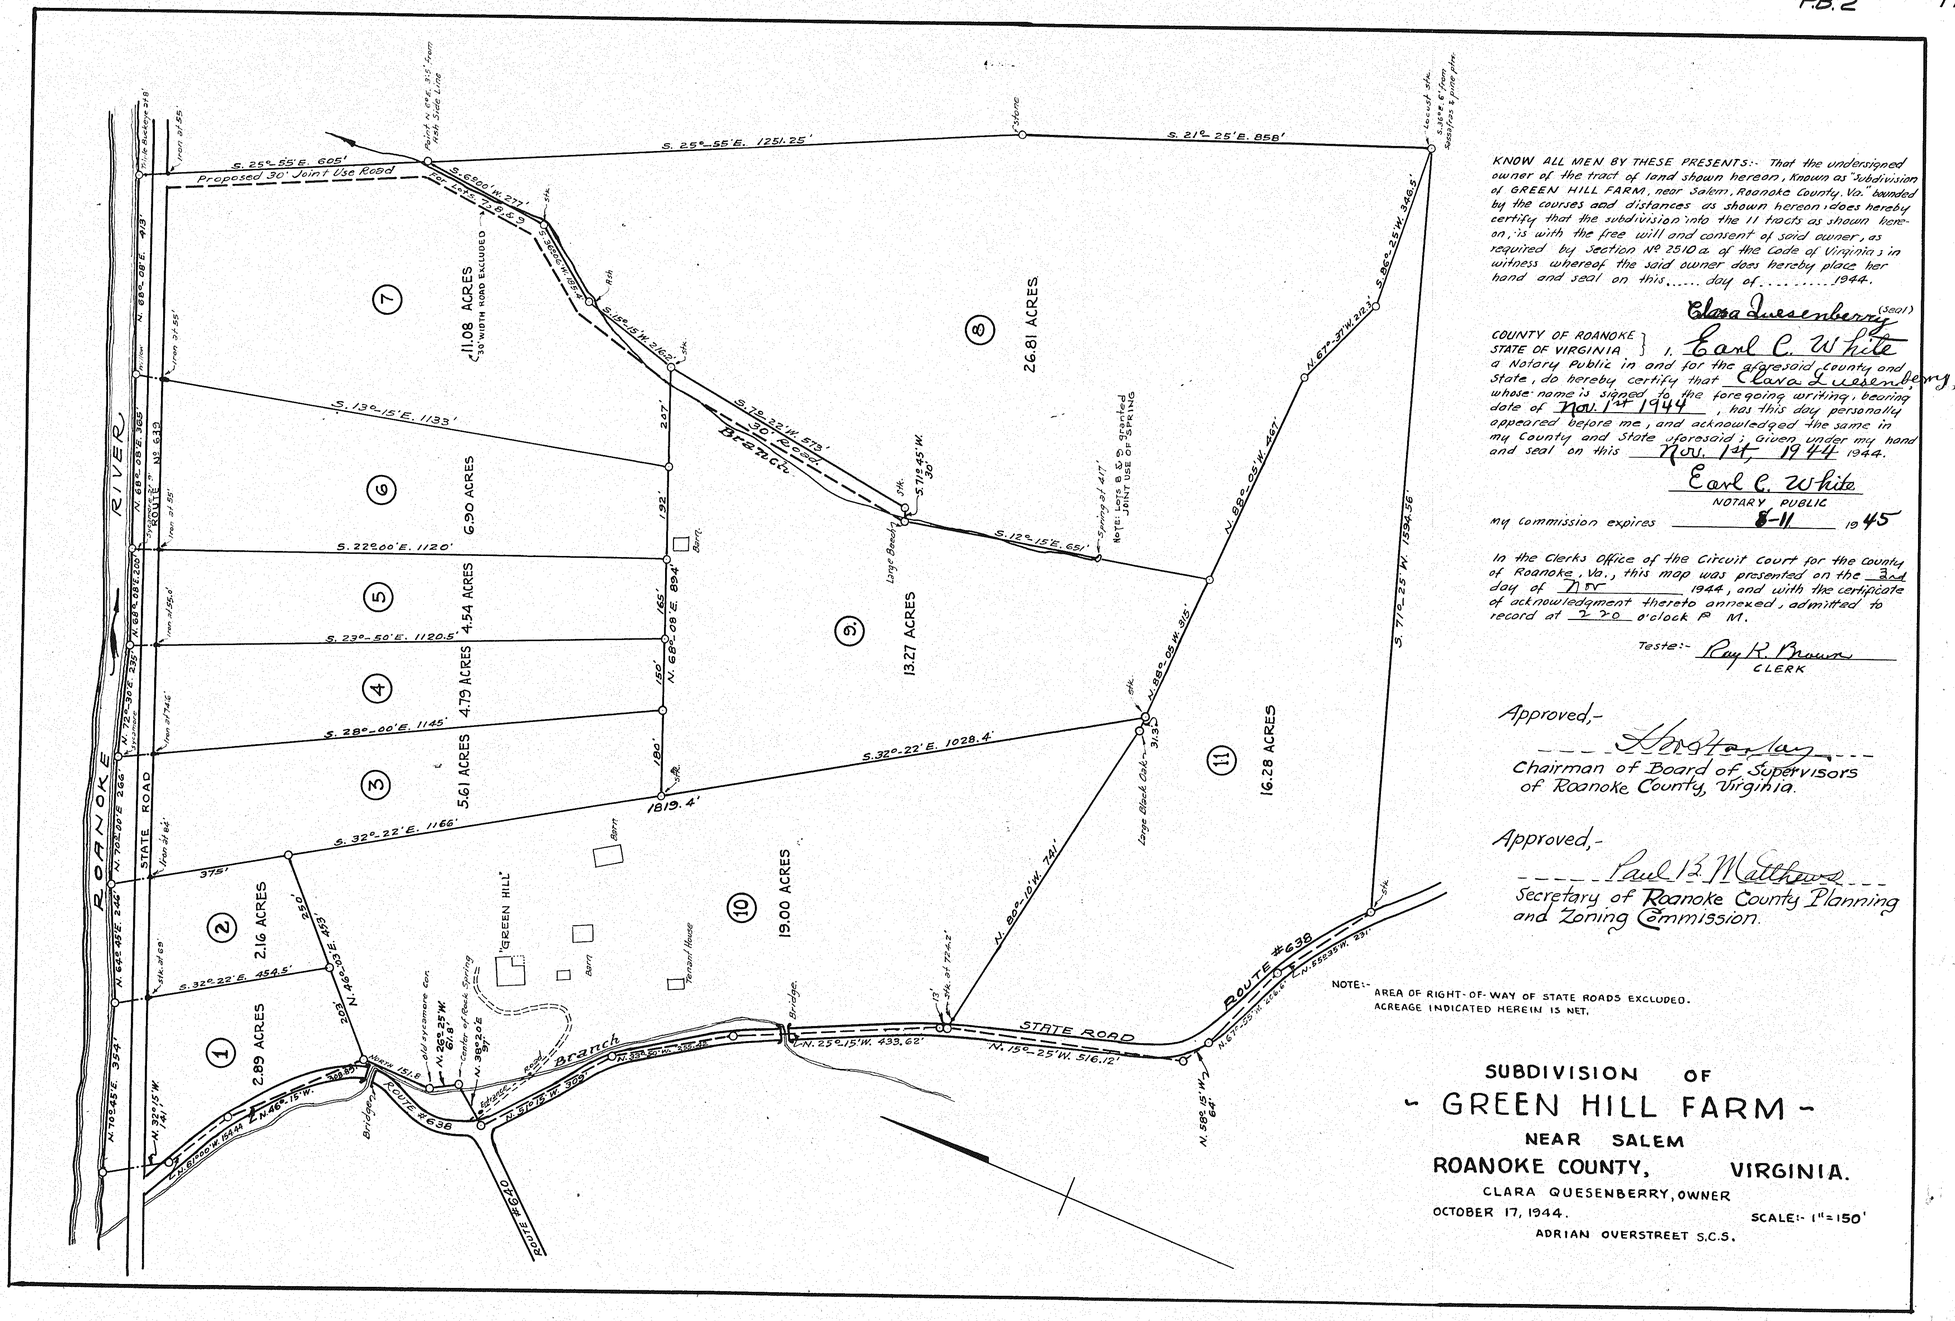

KNOW ALL MEN BY THESE PRESENTS:- That the undersigned owner of the tract of land shown hereon, known as "Subdivision of GREEN HILL FARM, near Salem, Roanoke County, Va." bounded by the courses and distances as shown hereon, does hereby certify that the subdivision into the 11 tracts as shown hereon, is with the free will and consent of said owner, as required by Section No 2510 a. of the Code of Virginia; in witness whereof the said owner does hereby place her hand and seal on this..... day of.....1944.

Clara Quesenberry (Seal)

COUNTY OF ROANOKE
STATE OF VIRGINIA } I, Earl C. White a Notary Public in and for the aforesaid County and State, do hereby certify that Clara Quesenberry, whose name is signed to the foregoing writing, bearing date of Nov. 1st 1944, has this day personally appeared before me, and acknowledged the same in my County and State aforesaid; Given under my hand and seal on this Nov. 1st, 1944 1944.

Earl C. White
NOTARY PUBLIC

My commission expires 8-11 1945

In the Clerks Office of the Circuit Court for the County of Roanoke, Va., this map was presented on the 3rd day of Nov 1944, and with the certificate of acknowledgment thereto annexed, admitted to record at 2 20 o'clock P M.

Teste:- Ray R. Brown
CLERK

Approved,-
H. Frostop Ley
Chairman of Board of Supervisors of Roanoke County, Virginia.

Approved,-
Paul B. Matthews
Secretary of Roanoke County Planning and Zoning Commission.

NOTE:- AREA OF RIGHT-OF-WAY OF STATE ROADS EXCLUDED.
ACREAGE INDICATED HEREIN IS NET.

SUBDIVISION OF
- GREEN HILL FARM -
NEAR SALEM
ROANOKE COUNTY, VIRGINIA.

CLARA QUESENBERRY, OWNER

OCTOBER 17, 1944. SCALE:- 1" = 150'

ADRIAN OVERSTREET S.C.S.