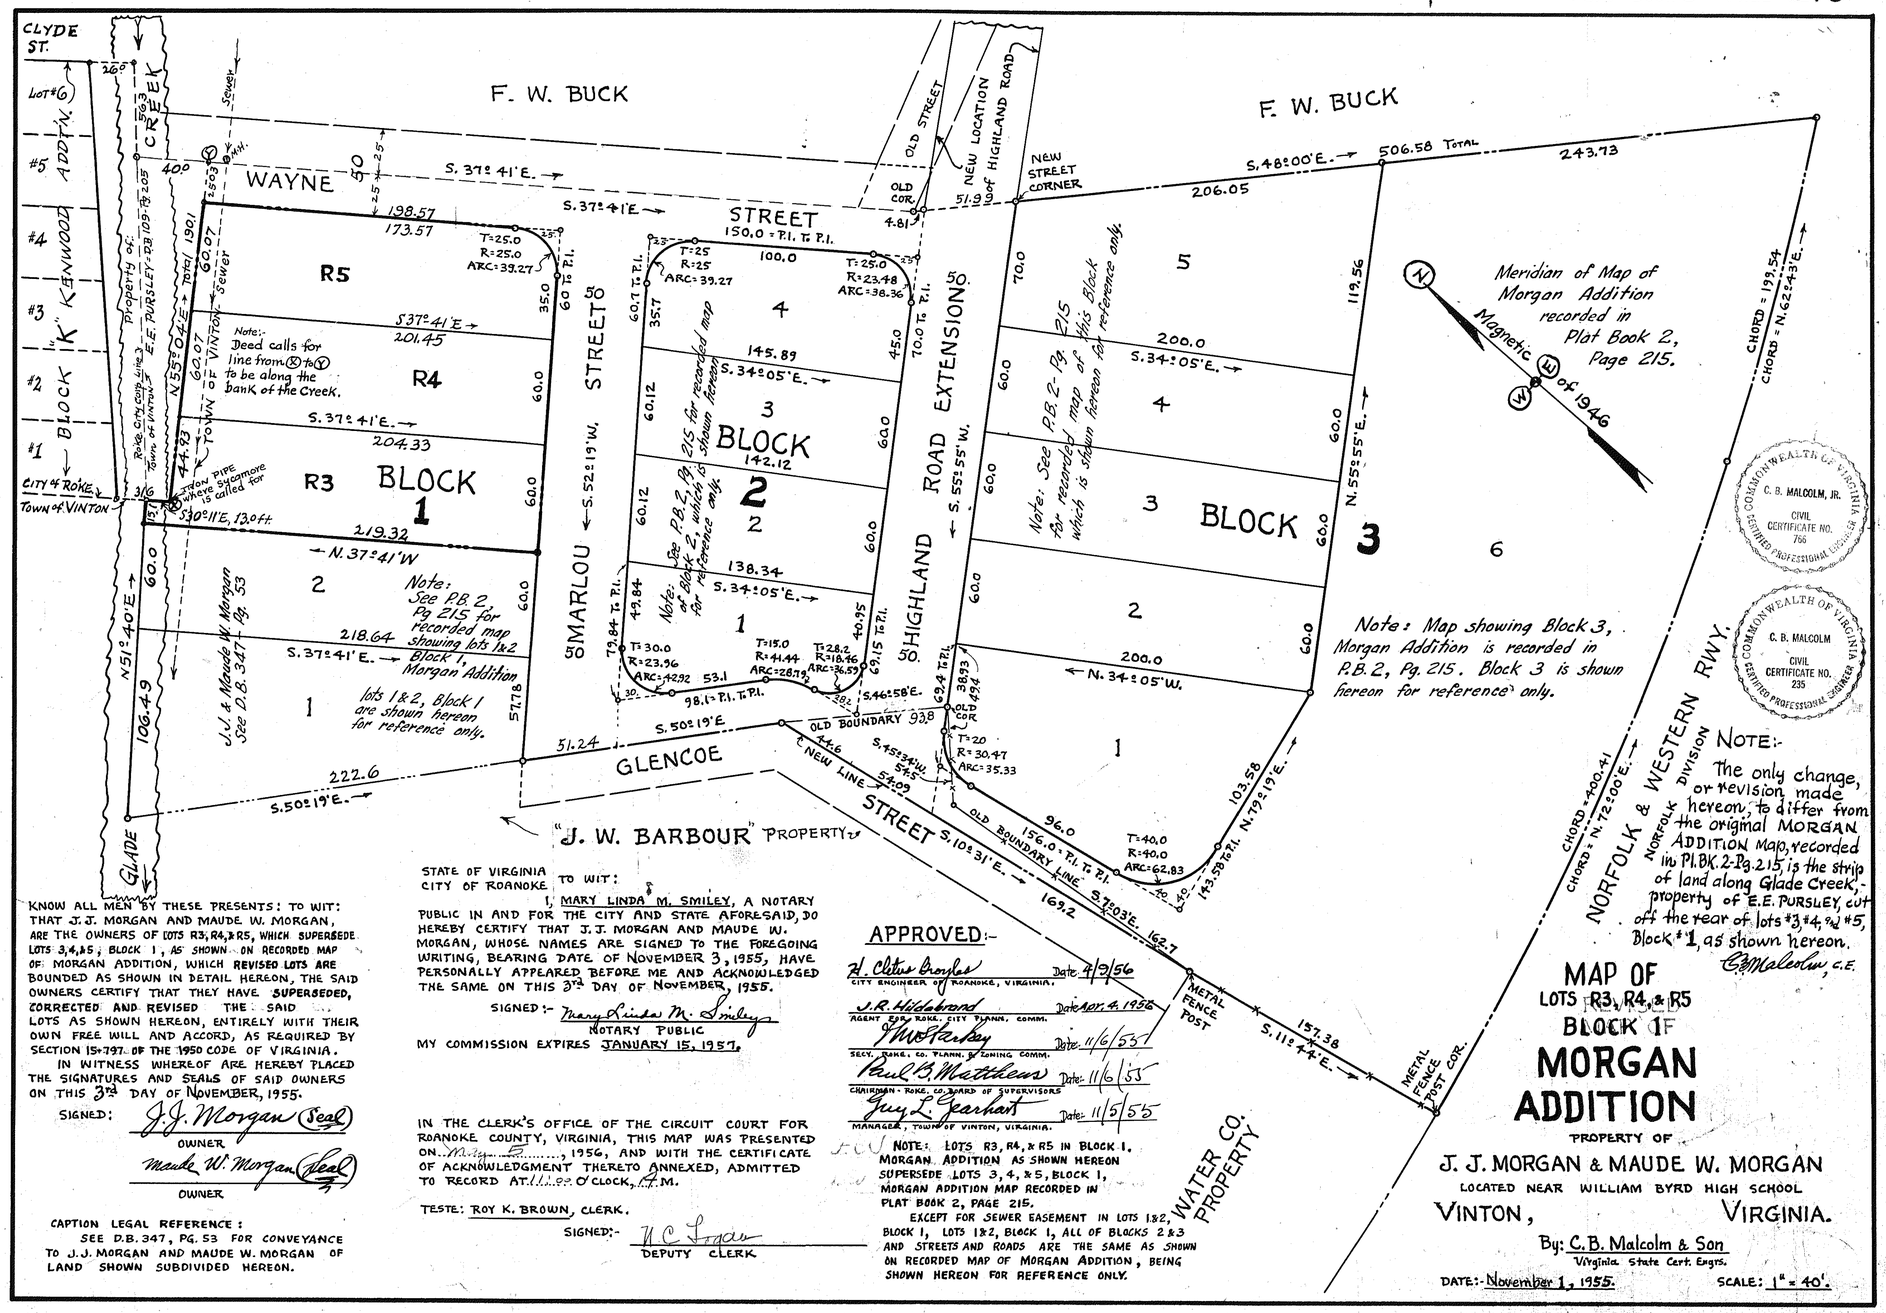

KNOW ALL MEN BY THESE PRESENTS: TO WIT: THAT J. J. MORGAN AND MAUDE W. MORGAN, ARE THE OWNERS OF LOTS R3, R4, & R5, WHICH SUPERSEDE LOTS 3, 4, & 5, BLOCK 1, AS SHOWN ON RECORDED MAP OF MORGAN ADDITION, WHICH REVISED LOTS ARE BOUNDED AS SHOWN IN DETAIL HEREON, THE SAID OWNERS CERTIFY THAT THEY HAVE SUPERSEDED, CORRECTED AND REVISED THE SAID LOTS AS SHOWN HEREON, ENTIRELY WITH THEIR OWN FREE WILL AND ACCORD, AS REQUIRED BY SECTION 15-797 OF THE 1950 CODE OF VIRGINIA.

IN WITNESS WHEREOF ARE HEREBY PLACED THE SIGNATURES AND SEALS OF SAID OWNERS ON THIS 3rd DAY OF NOVEMBER, 1955.

SIGNED: J. J. Morgan (Seal)
OWNER

Maude W. Morgan (Seal)
OWNER

CAPTION LEGAL REFERENCE:
SEE D.B. 347, PG. 53 FOR CONVEYANCE TO J. J. MORGAN AND MAUDE W. MORGAN OF LAND SHOWN SUBDIVIDED HEREON.

STATE OF VIRGINIA
CITY OF ROANOKE, TO WIT:

I, MARY LINDA M. SMILEY, A NOTARY PUBLIC IN AND FOR THE CITY AND STATE AFORESAID, DO HEREBY CERTIFY THAT J. J. MORGAN AND MAUDE W. MORGAN, WHOSE NAMES ARE SIGNED TO THE FOREGOING WRITING, BEARING DATE OF NOVEMBER 3, 1955, HAVE PERSONALLY APPEARED BEFORE ME AND ACKNOWLEDGED THE SAME ON THIS 3rd DAY OF NOVEMBER, 1955.

SIGNED:- Mary Linda M. Smiley
NOTARY PUBLIC

MY COMMISSION EXPIRES JANUARY 15, 1957.

IN THE CLERK'S OFFICE OF THE CIRCUIT COURT FOR ROANOKE COUNTY, VIRGINIA, THIS MAP WAS PRESENTED ON Nov. 3, 1956, AND WITH THE CERTIFICATE OF ACKNOWLEDGMENT THERETO ANNEXED, ADMITTED TO RECORD AT 11:00 O'CLOCK, A.M.

TESTE: ROY K. BROWN, CLERK.

SIGNED:- N C Frazier
DEPUTY CLERK

APPROVED:-

H. Clifton Crosby — Date 4/3/56
CITY ENGINEER of ROANOKE, VIRGINIA.

J. R. Hildebrand — Date Nov. 4, 1956
AGENT FOR ROKE. CITY PLANN. COMM.

J. Moffatt Kay — Date 11/6/55
SECY. ROKE. CO. PLANN. & ZONING COMM.

Paul B. Matthews — Date 11/6/55
CHAIRMAN - ROKE. CO. BOARD OF SUPERVISORS

Guy L. Gearhart — Date 11/5/55
MANAGER, TOWN OF VINTON, VIRGINIA.

NOTE: LOTS R3, R4, & R5 IN BLOCK 1, MORGAN ADDITION AS SHOWN HEREON SUPERSEDE LOTS 3, 4, & 5, BLOCK 1, MORGAN ADDITION MAP RECORDED IN PLAT BOOK 2, PAGE 215.

EXCEPT FOR SEWER EASEMENT IN LOTS 1&2, BLOCK 1, LOTS 1&2, BLOCK 1, ALL OF BLOCKS 2 & 3 AND STREETS AND ROADS ARE THE SAME AS SHOWN ON RECORDED MAP OF MORGAN ADDITION, BEING SHOWN HEREON FOR REFERENCE ONLY.

NOTE:- The only change, or revision made hereon, to differ from the original MORGAN ADDITION Map, recorded in Pl. BK. 2-Pg. 215, is the strip of land along Glade Creek, - property of E. E. PURSLEY, cut off the rear of lots #3, #4, & #5, Block #1, as shown hereon.
C. B. Malcolm, C.E.

MAP OF LOTS R3, R4, & R5 BLOCK 1F MORGAN ADDITION

PROPERTY OF
J. J. MORGAN & MAUDE W. MORGAN
LOCATED NEAR WILLIAM BYRD HIGH SCHOOL
VINTON, VIRGINIA.

By: C. B. Malcolm & Son
Virginia State Cert. Engrs.

DATE:- November 1, 1955. SCALE: 1" = 40'.