Plat Book 3. Page 303

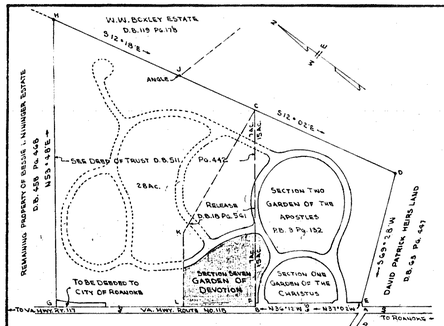


SITE PLAN

CAPTION LEGAL REFERENCE:

SEE DEED BOOK 511 PAGE 445 FOR CONVEYANCE OF 50 ACRES TO BLUE RIDGE MEMORIAL GARDENS INC., FROM JAMES E. SPRINGER, BY DEED DATED AUGUST 16, 1954 AND RECORDED AUGUST 24, 1954.

KNOW ALL MEN BY THESE PRESENTS, TO WIT:

THAT BLUE RIDGE MEMORIAL GARDENS, INC. IS THE OWNER OF THE LAND SHOWN HEREON BOUNDED BY CORNERS E-F-B-G-H-J-D-E, CONTAINING 49.735 ACRES, PORTION OF SAID LAND BEING SUBDIVIDED AS SHOWN HEREON.

THE UNDERSIGNED OWNER AND PROPRIETOR CERTIFIES THAT THE SAID SUBDIVISION AS APPEARS ON THIS PLAT IS WITH THE CONSENT AND IN ACCORDANCE WITH THE DESIRE OF THE UNDERSIGNED OWNER OF THE SAME.

WITNESS THE SIGNATURE OF SAID CORPORATION, BY JAMES E. SPRINGER, ITS PRESIDENT, WITH ITS CORPORATE SEAL HEREUNTO AFFIXED AND DULY ATTESTED BY GARNER V. NORTHFOSS, ITS SECRETARY THIS 7th DAY OF April, 1958.

BLUE RIDGE MEMORIAL GARDENS, INC.

ATTEST Garner V. Northfoss SECRETARY BY James E. Springer PRESIDENT

STATE OF VIRGINIA
CITY OF ROANOKE TO WIT:

I, Arlene E. Boyd, A NOTARY PUBLIC IN AND FOR THE CITY OF ROANOKE, IN THE STATE OF VIRGINIA, DO HEREBY CERTIFY THAT JAMES E. SPRINGER AND GARNER V. NORTHFOSS, PRESIDENT AND SECRETARY, RESPECTIVELY, OF BLUE RIDGE MEMORIAL GARDENS, INC. WHOSE NAMES ARE SIGNED TO THE FOREGOING WRITING DATED THE 7th DAY OF April, 1958 HAVE PERSONALLY APPEARED BEFORE ME, IN MY CITY AND STATE AFORESAID, AND ACKNOWLEDGED THE SAME.

MY COMMISSION EXPIRES Jan. 29, 1962

GIVEN UNDER MY HAND THIS 7th DAY OF April, 1958.

Arlene E. Boyd
NOTARY PUBLIC

CORPORATE SEAL

APPROVED:

SECRETARY OF ROANOKE COUNTY PLAN. COMM. 5-8-58 DATE

CHAIRMAN, BOARD OF SUPERVISORS OF ROANOKE CO., VA. 5-8-58 DATE

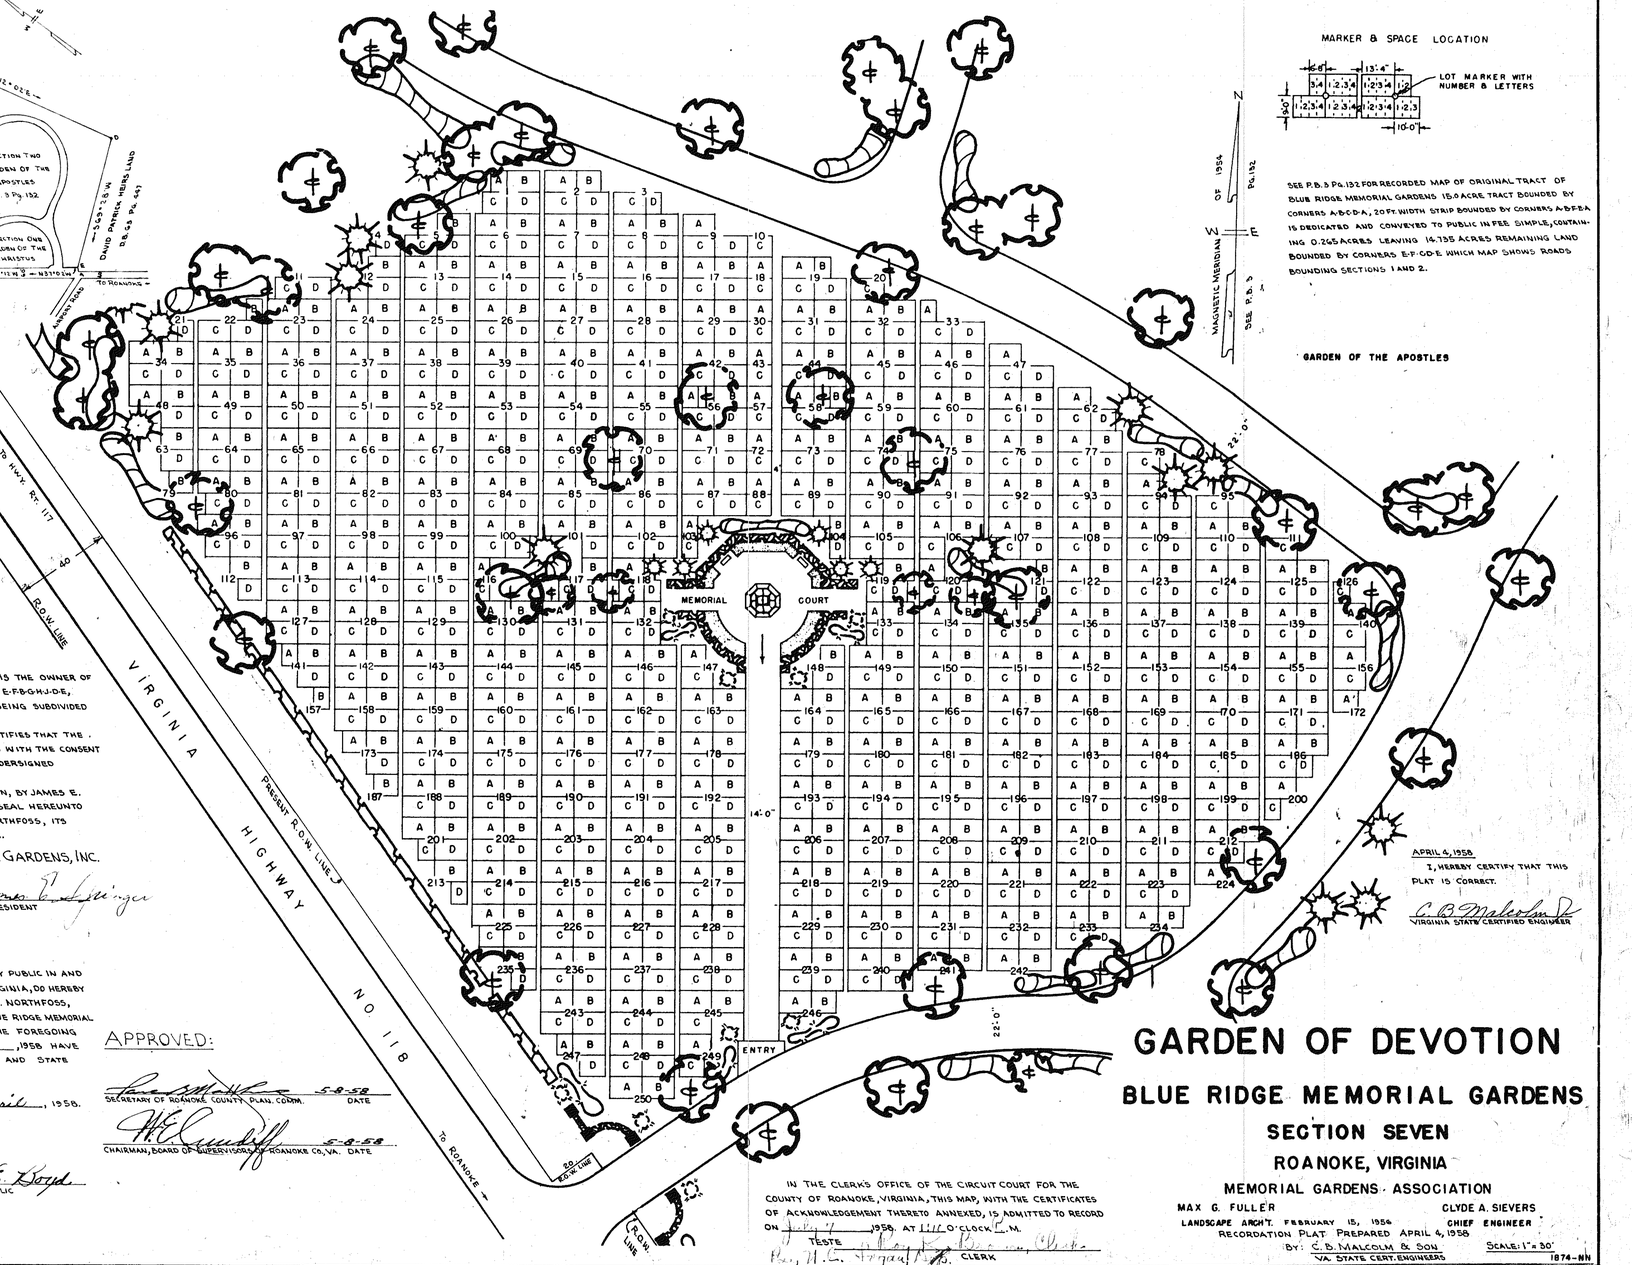


MARKER & SPACE LOCATION




SEE P.B. 3 PG. 132 FOR RECORDED MAP OF ORIGINAL TRACT OF BLUE RIDGE MEMORIAL GARDENS 15.0 ACRE TRACT BOUNDED BY CORNERS A-B-C-D-A, 20 FT. WIDTH STRIP BOUNDED BY CORNERS A-B-F-E-A IS DEDICATED AND CONVEYED TO PUBLIC IN FEE SIMPLE, CONTAINING 0.265 ACRES LEAVING 14.735 ACRES REMAINING LAND BOUNDED BY CORNERS E-F-C-D-E WHICH MAP SHOWS ROADS BOUNDING SECTIONS 1 AND 2.

GARDEN OF THE APOSTLES

APRIL 4, 1958

I, HEREBY CERTIFY THAT THIS PLAT IS CORRECT.

C. B. Malcolm Jr.
VIRGINIA STATE CERTIFIED ENGINEER

IN THE CLERK'S OFFICE OF THE CIRCUIT COURT FOR THE COUNTY OF ROANOKE, VIRGINIA, THIS MAP, WITH THE CERTIFICATES OF ACKNOWLEDGEMENT THERETO ANNEXED, IS ADMITTED TO RECORD ON July 7, 1958 AT 1:11 O'CLOCK P.M.

TESTE
Roy H. E. Trogdon Jr. CLERK

# GARDEN OF DEVOTION

## BLUE RIDGE MEMORIAL GARDENS

### SECTION SEVEN

### ROANOKE, VIRGINIA

MEMORIAL GARDENS ASSOCIATION

MAX G. FULLER
LANDSCAPE ARCH'T.

CLYDE A. SIEVERS
CHIEF ENGINEER

FEBRUARY 15, 1954

RECORDATION PLAT PREPARED APRIL 4, 1958

BY: C. B. MALCOLM & SON
VA. STATE CERT. ENGINEERS

SCALE: 1" = 30'

1874-NN