Location	Changes Made	Plan No.	Additions				Retirements			
			A.P.R.	Cont. Report No.	Yr.	Page	A.P.R.	Cont. Report No.	Yr.	Page
681+83	Consolid. OH. Hwy. Bridge		19.6817	5929	D	1964				
739+35	New P.S. Track "A" - Rmk.1+35		PA.7388	6586	D	1969				
652+31	Enlarged Pipe Culvert		V.F.5093	2952	I	1930				
755-757+	Install 40-12# Normal S. End of B.A.		V.F.5093							
757-759.5+	Install 12-12# Normal S. End of B.A.		V.F.5093							
759+75.5+										
759-759.5+	Install 2 Trailside Warnings		V.F.6502							
759+75.5+	Install 16 Jus. High Motor Warnings		V.F.6502							
652+31	Enlarged Culvert - Rmk.1+31									
737+14.5+	Install Bell Signal Rmk.1+14		V.F.12932							
681+83	O.H. Hwy. Bridge (Cont.)		19.6817							
	Crossb. Signals 1874.1		PA.14167							
677+70.4	Crossb. & Flashing Signal		PA.14167							
704+66	INSTALL RAIL GLDR.		AF 2807							

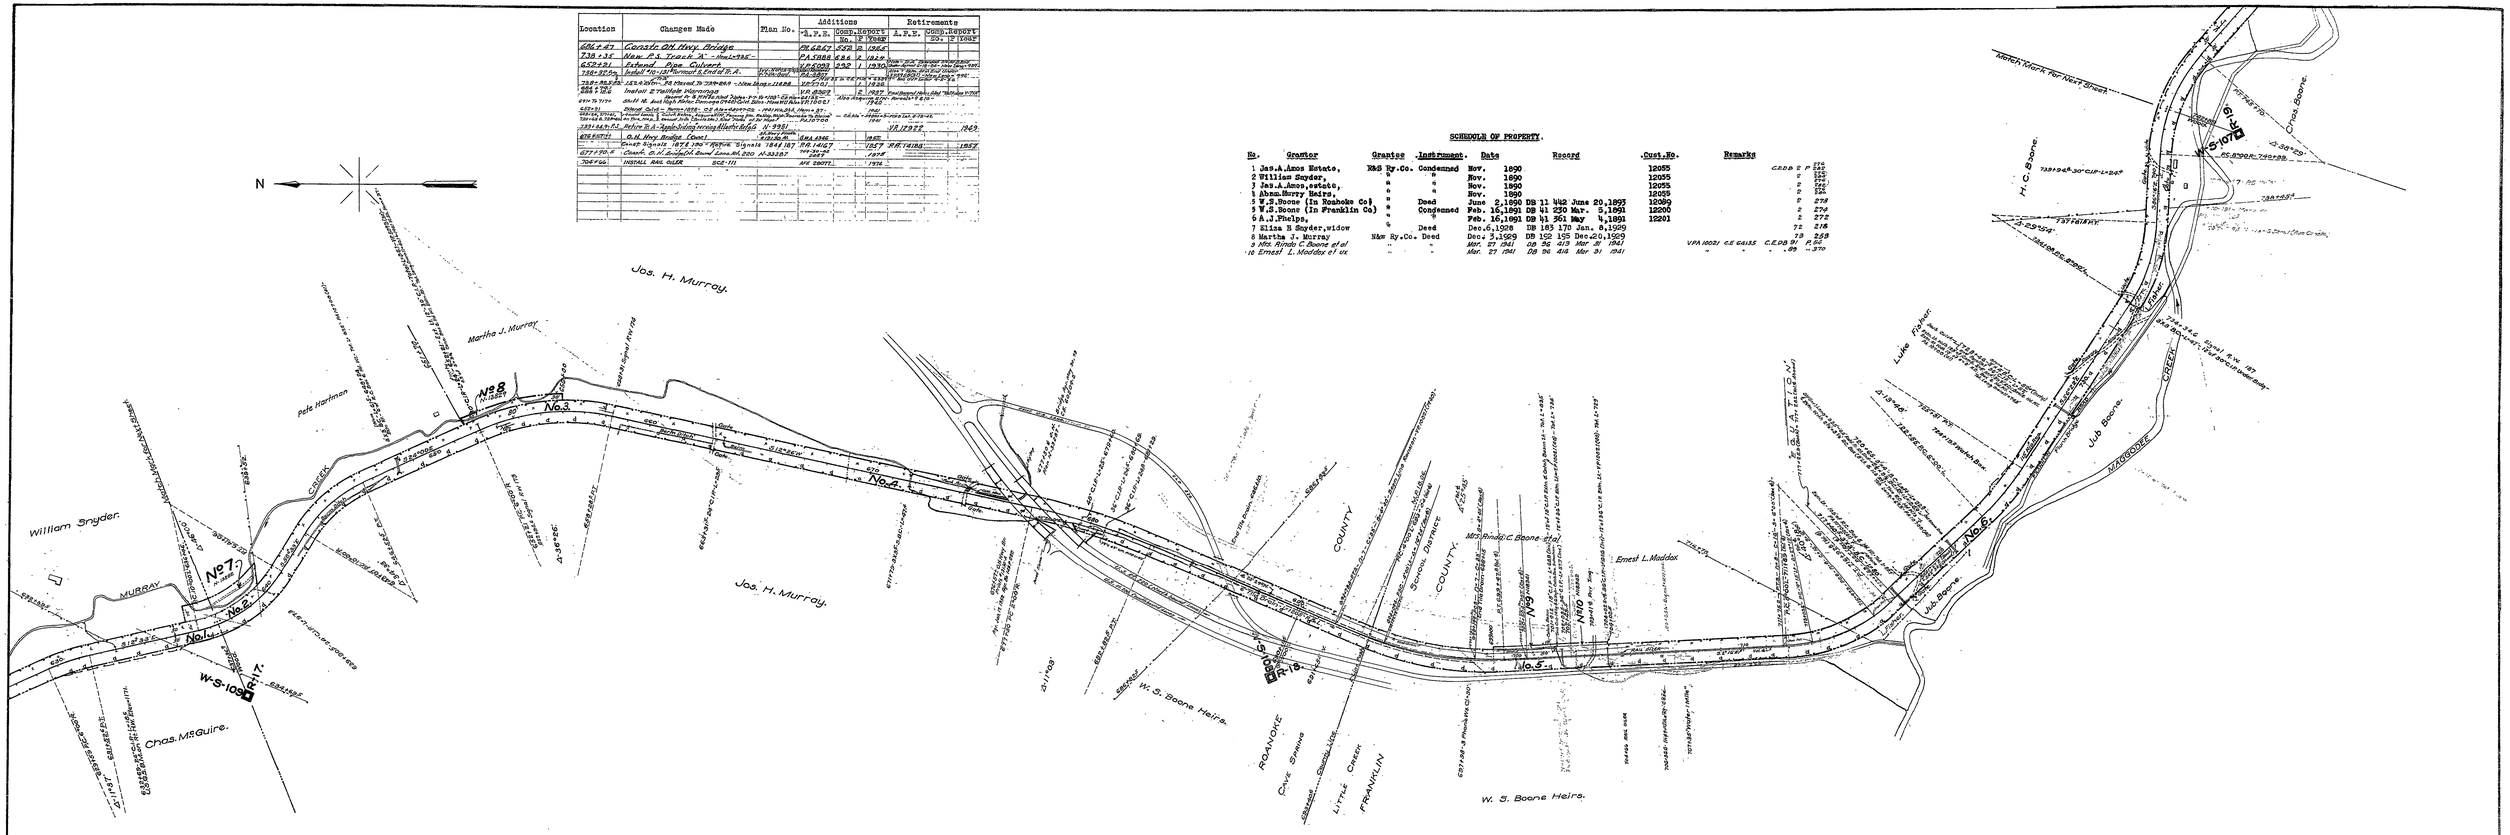

SCHEDULE OF PROPERTY.

No.	Grantor	Grantee	Instrument	Date	Record	Cust. No.	Remarks
1	Jas.A.Amos Estate,	N&S Ry.Co.	Condemned	Nov. 1890		12055	C.E.D.& P. P 275
2	William Snyder,	"	"	Nov. 1890		12055	" P 275
3	Jas.A.Amos,estate,	"	"	Nov. 1890		12055	" P 275
4	Abnm.Murry Heirs,	"	"	Nov. 1890		12055	" P 275
5	W.S.Boone (In Roanoke Co)	"	Deed	June 2,1890	DB 11 442 June 20,1893	12089	" P 274
6	W.S.Boone (In Franklin Co)	"	Condemned	Feb. 16,1891	DB 41 220 Mar. 5,1891	12200	" P 274
5	A.J.Phelps,	"	"	Feb. 16,1891	DB 41 361 May 4,1891	12201	" P 272
7	Eliza H Snyder,widow	"	Deed	Dec.6,1928	DB 183 170 Jan. 8,1929		72 216
8	Martha J. Murray	N&W Ry.Co.	Deed	Dec. 3,1929	DB 192 185 Dec.20,1929		79 269
9	Mrs. Rinda C.Boone et al	"	"	Mar. 27 1941	DB 96 413 Mar 31 1941	VPA 16021 C.E.D.& P.	91 P. 96
10	Ernest L. Maddox et ux	"	"	Mar. 27 1941	DB 96 414 Mar 31 1941	" "	" 95 " 370

15338

Sheet No. 6 of 37 Sheets of Winston-Salem Dist. (Shen. Div.)
from survey station 637+36.9 to survey station 742+89
Engineer.

RIGHT-OF-WAY AND TRACK MAP.

NORFOLK AND WESTERN RY.

WINSTON-SALEM DISTRICT (SHEN. DIV.)

STATION 637+36.9 TO STATION 742+89

SCALE: 1" = 200 FT.

OFFICE OF ASSISTANT TO THE PRESIDENT.
ROANOKE, VA.—JUNE 30TH 1916.

V-T-VA
108
Oct. 1, 1938

VALUATION ENGINEER
V-3-VA
6