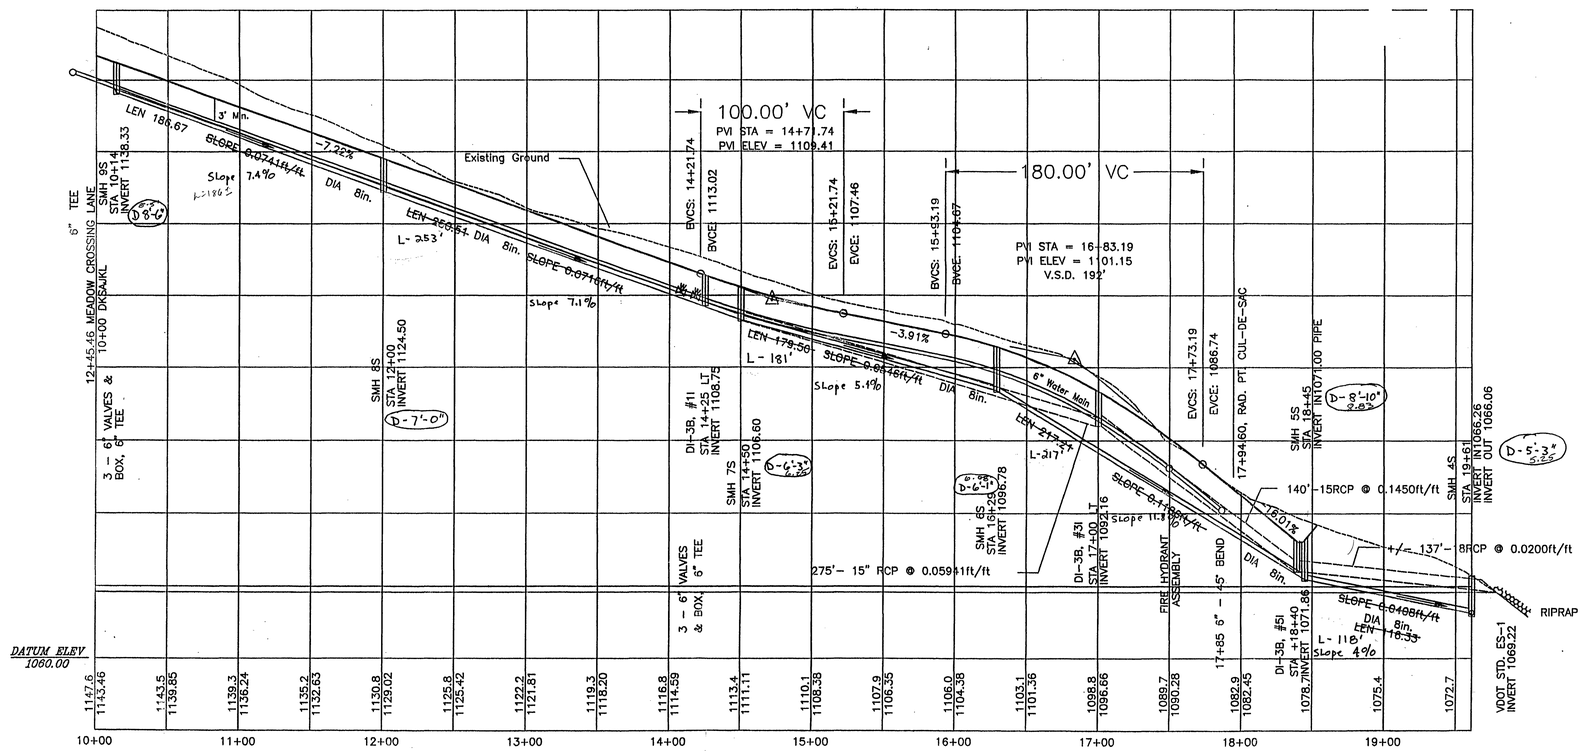

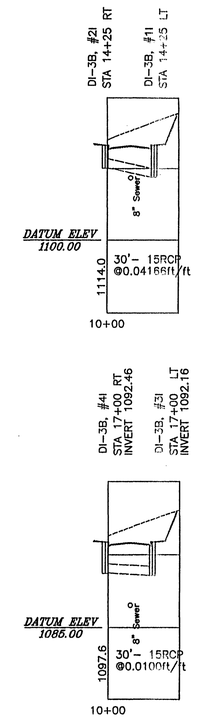

Roderick F. Pierson, P.E., L.L.S.
P.O. Box 311
710 Roanoke Road, 220 North
Daleville, VA 24083

REV	DATE	DESCRIPTION	BY	APP

PINE GLEN ROAD ROADWAY PROFILES
READ MOUNTAIN ESTATES, PHASE V
CITY OF ROANOKE

COMMONWEALTH OF VIRGINIA
3-6-98
RODERICK F. PIERSON
NO. 023842
PROFESSIONAL ENGINEER

SCALE:	H@1"=50' V@1"=10'
COMM. NO.	R9764
DATE:	03/02/98
SHEET	5

R9764