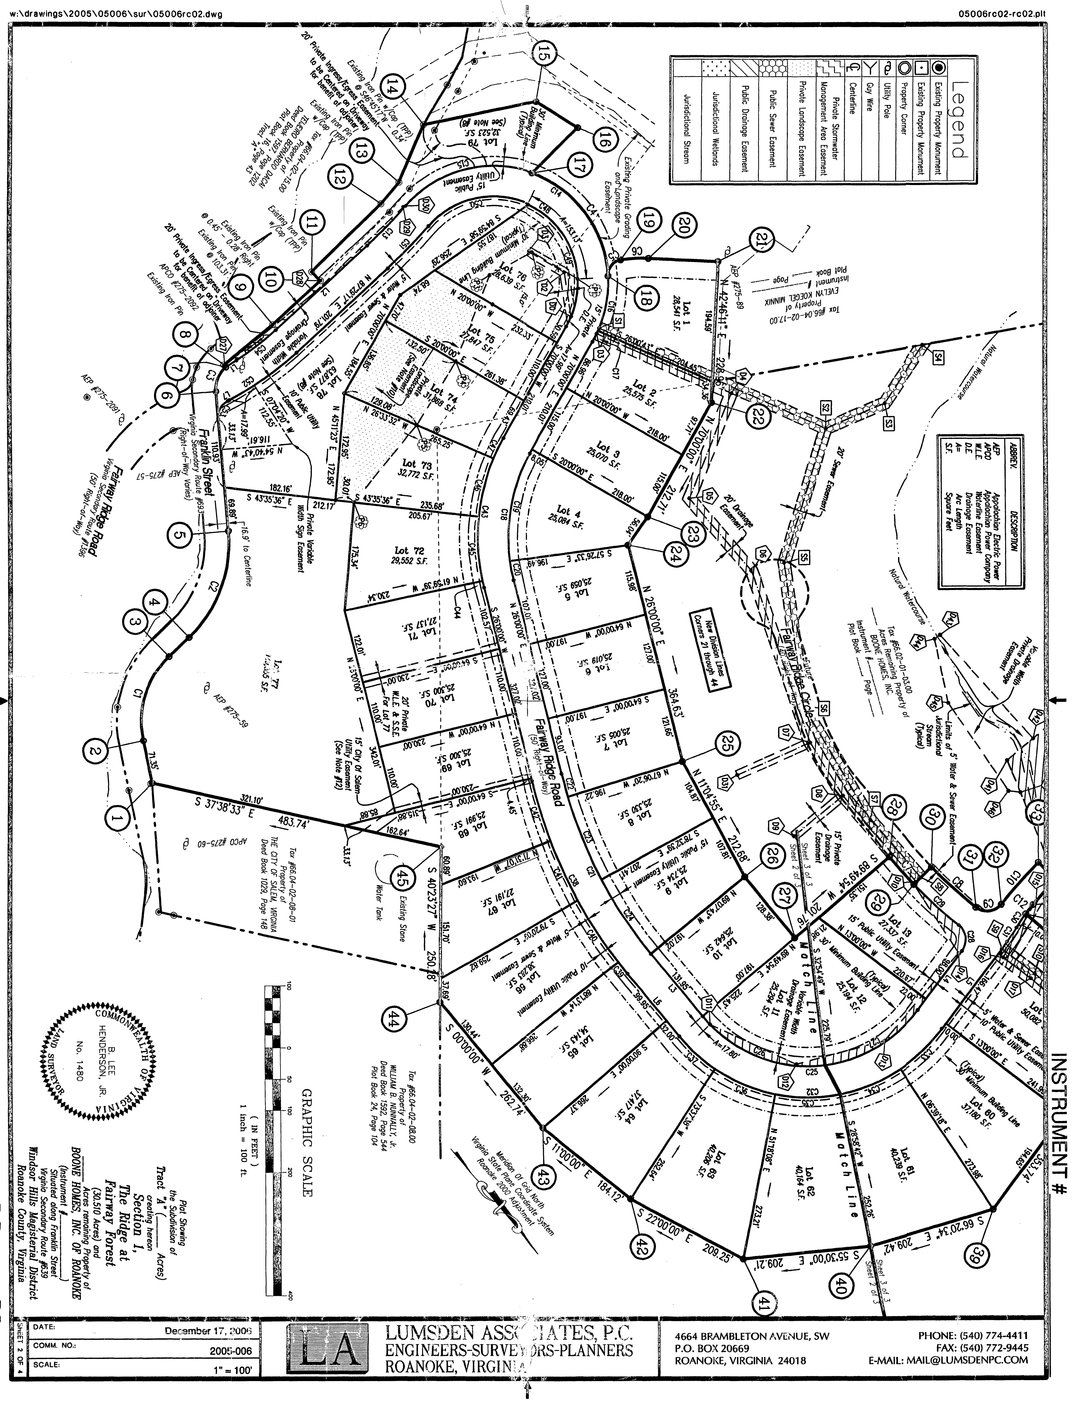

INSTRUMENT #

P.B. ____, PG. ____

REVISIONS		
NO.	DATE	DESCRIPTION
1		
2		
3		
4		
5		

DATE: December 17, 2006

SCALE: NONE

COMMISSION NO. 2005-006

SHEET 3A OF 20

SECTION No. 1

"THE RIDGE AT FAIRWAY FOREST"

PREPARED FOR

BOONE HOMES, INC. OF ROANOKE

WINDSOR HILLS MAGISTERIAL DISTRICT
ROANOKE COUNTY, VIRGINIA

RECORD PLAT

LUMSDEN ASSOCIATES, P.C.
ENGINEERS-SURVEYORS-PLANNERS
ROANOKE, VIRGINIA

4664 BRAMBLETON AVENUE
P.O. BOX 20669
ROANOKE, VIRGINIA 24018

PHONE: (540) 774-4411
FAX: (540) 772-9445
E-MAIL: MAIL@LUMSDENPC.COM