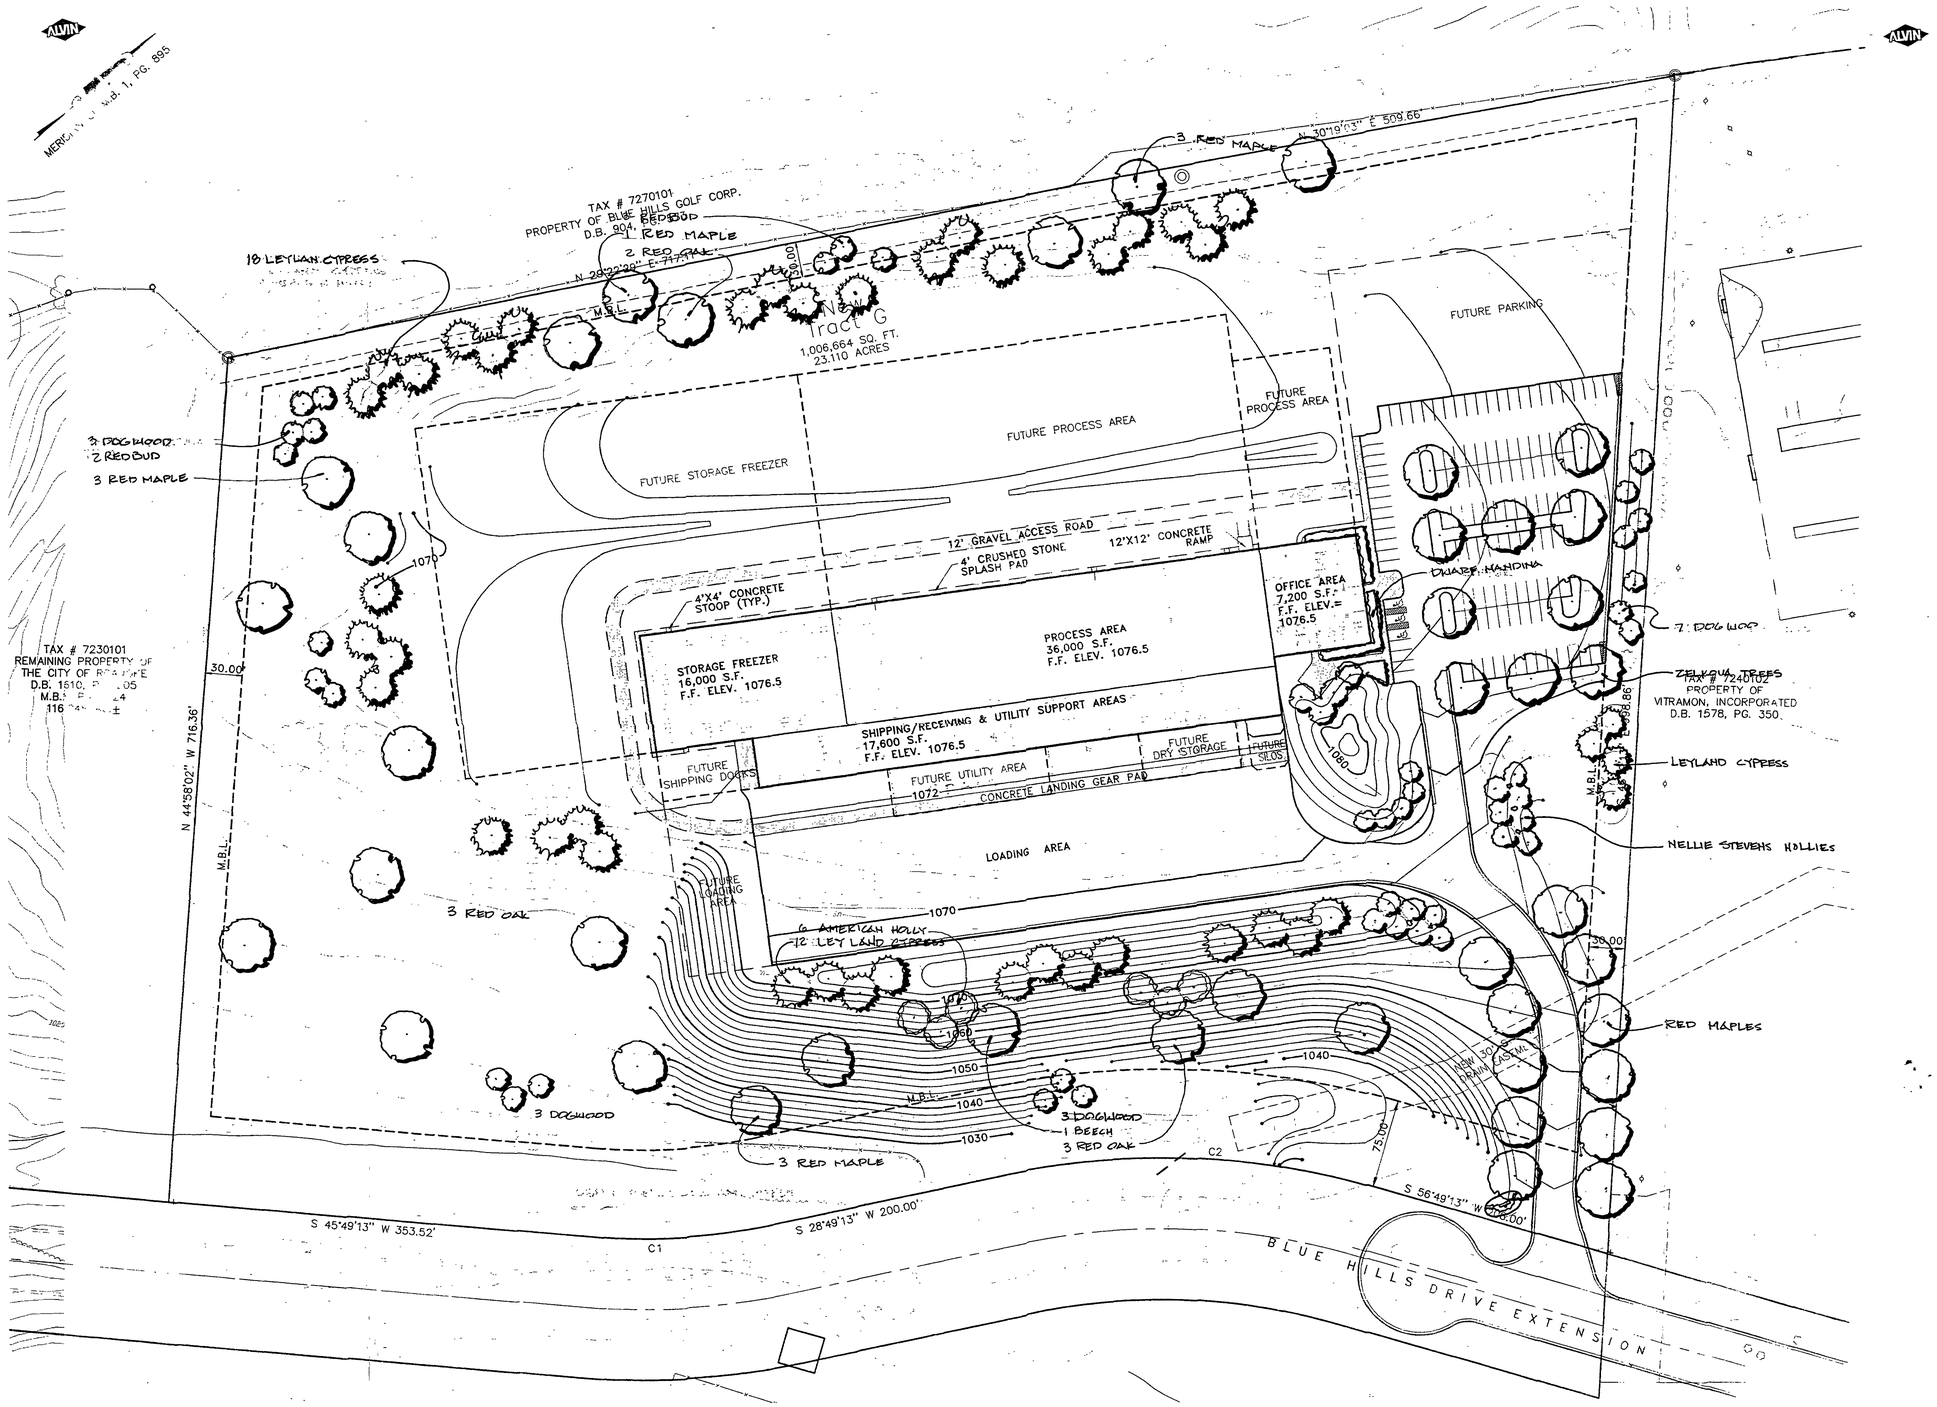

NUMBER	DELTA ANGLE	CHORD BEARING	TAN.	RADIUS	ARC	CHORD
C1	17°00'00"	S 37°19'13" W	76.97'	515.00'	152.80'	152.24'
C2	28°00'00"	S 42°49'13" W	158.32'	635.00'	310.32'	307.24'

RELEASED FOR: INFORMATION ONLY

DATE: SIGNATURE:

ACTION	DATE	BY	DESCRIPTION

Mattern & Craig, Inc.
CONSULTING ENGINEERS - SURVEYORS
701 FIRST STREET, S.W.
ROANOKE, VIRGINIA 24016
(540) 345-5342
(540) 345-7891 FAX

MAPLE LEAF BAKERY
EAST COAST FACILITY
BLUE HILLS DRIVE
ROANOKE, VIRGINIA

LANDSCAPING PLAN

THE DENNIS GROUP, INC.
PLANNING • ENGINEERING • CONSTRUCTION MANAGEMENT
1391 MAIN STREET
SPRINGFIELD, MASSACHUSETTS 01103
413-781-1785 - FAX 413-785-1786
136 SOUTH MAIN STREET
SALT LAKE CITY, UTAH 84101
801-531-8383 - FAX 801-531-8386

NORTH

SCALE: 1"=50'
CADD DATE: 04-15-1997
DRAWN BY: MNT
CADD FILE: S:\571\MASTER

DRAWING NO.
C-5