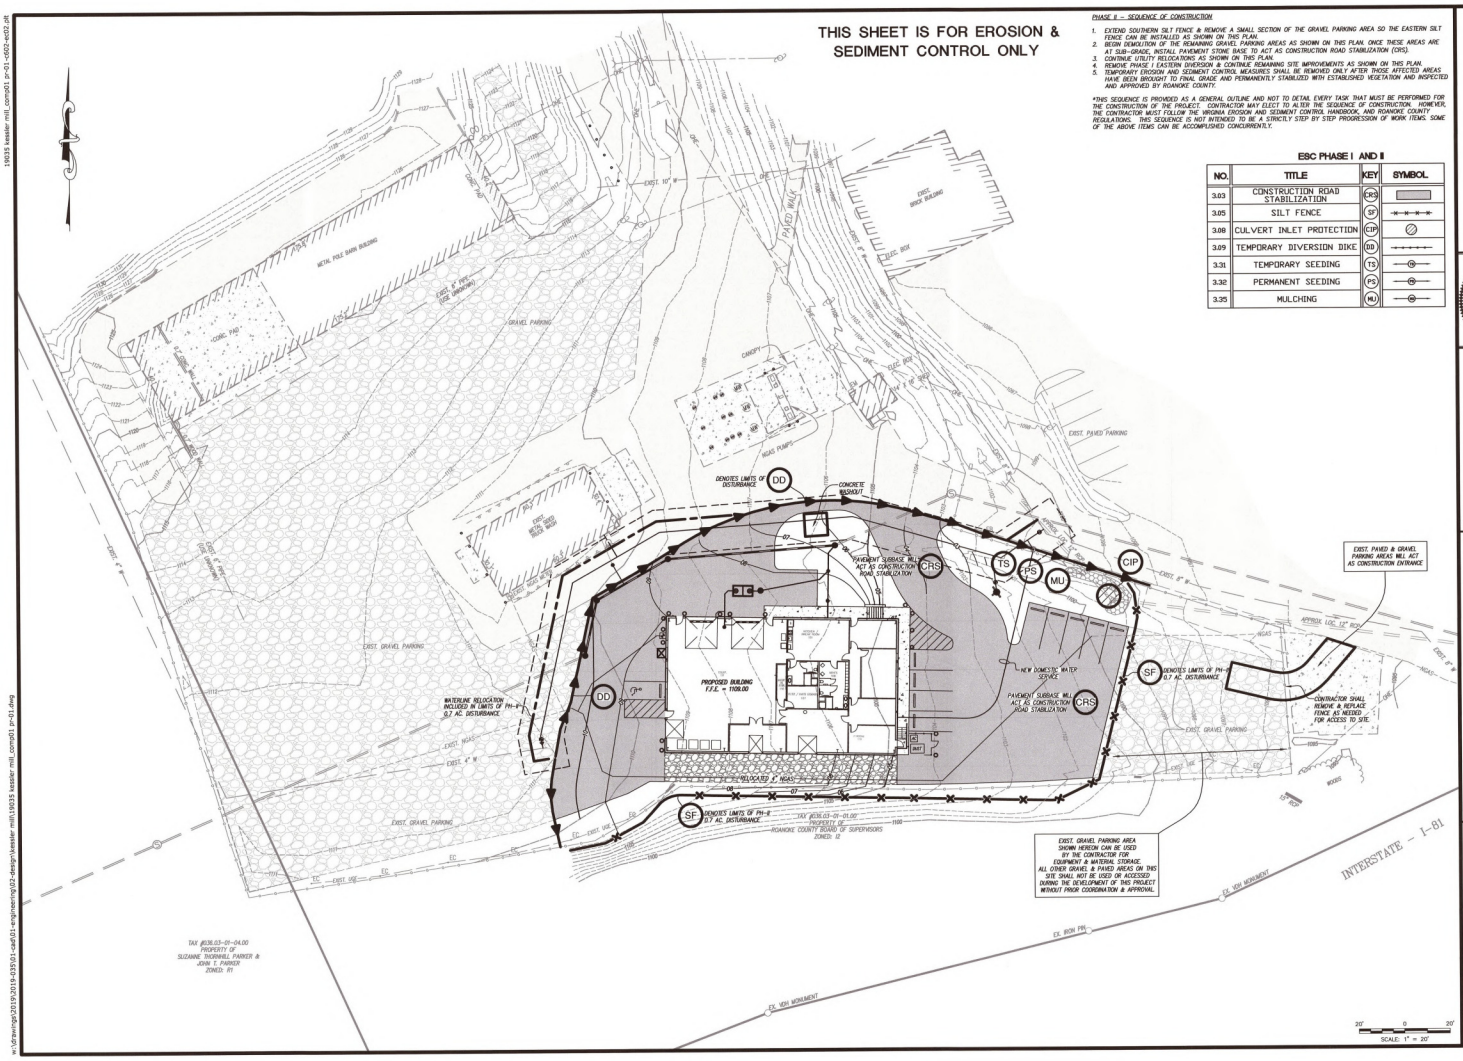

Lumsden Associates, P.C.
ENGINEERS | SURVEYORS | PLANNERS
4564 BRAMBLETON AVENUE
P.O. BOX 20669
ROANOKE, VIRGINIA 24018
PHONE: (540) 774-4411
FAX: (540) 772-5648
WWW.LUMSDENCORP.COM

COMMONWEALTH OF VIRGINIA
ANDREW P. LUMSDEN
LIC. NO. 032018
2/2/21
PROFESSIONAL ENGINEER

PHASE II EROSION & SEDIMENT CONTROL PLAN

ROANOKE COUNTY STORMWATER BUILDING
PREPARED FOR
ROANOKE COUNTY PUBLIC SERVICES
LOCATED ALONG
KESSLER MILL ROAD
ROANOKE COUNTY, VIRGINIA

REVISIONS
NO. | DATE | DESCRIPTION
1 | 2/10/21 | SEE PLAN REV. TABLE SHEET C101
2
3
4
5

DATE: April 20, 2020
SCALE: 1" = 20'
COMMISSION NO: 19-035
SHEET C-602

w:\Drawings\2019\19-035\1-cad\01-engineering\02-design\kessler mill\19035 kessler mill_comp01.p=01-c602-ec02.pltt