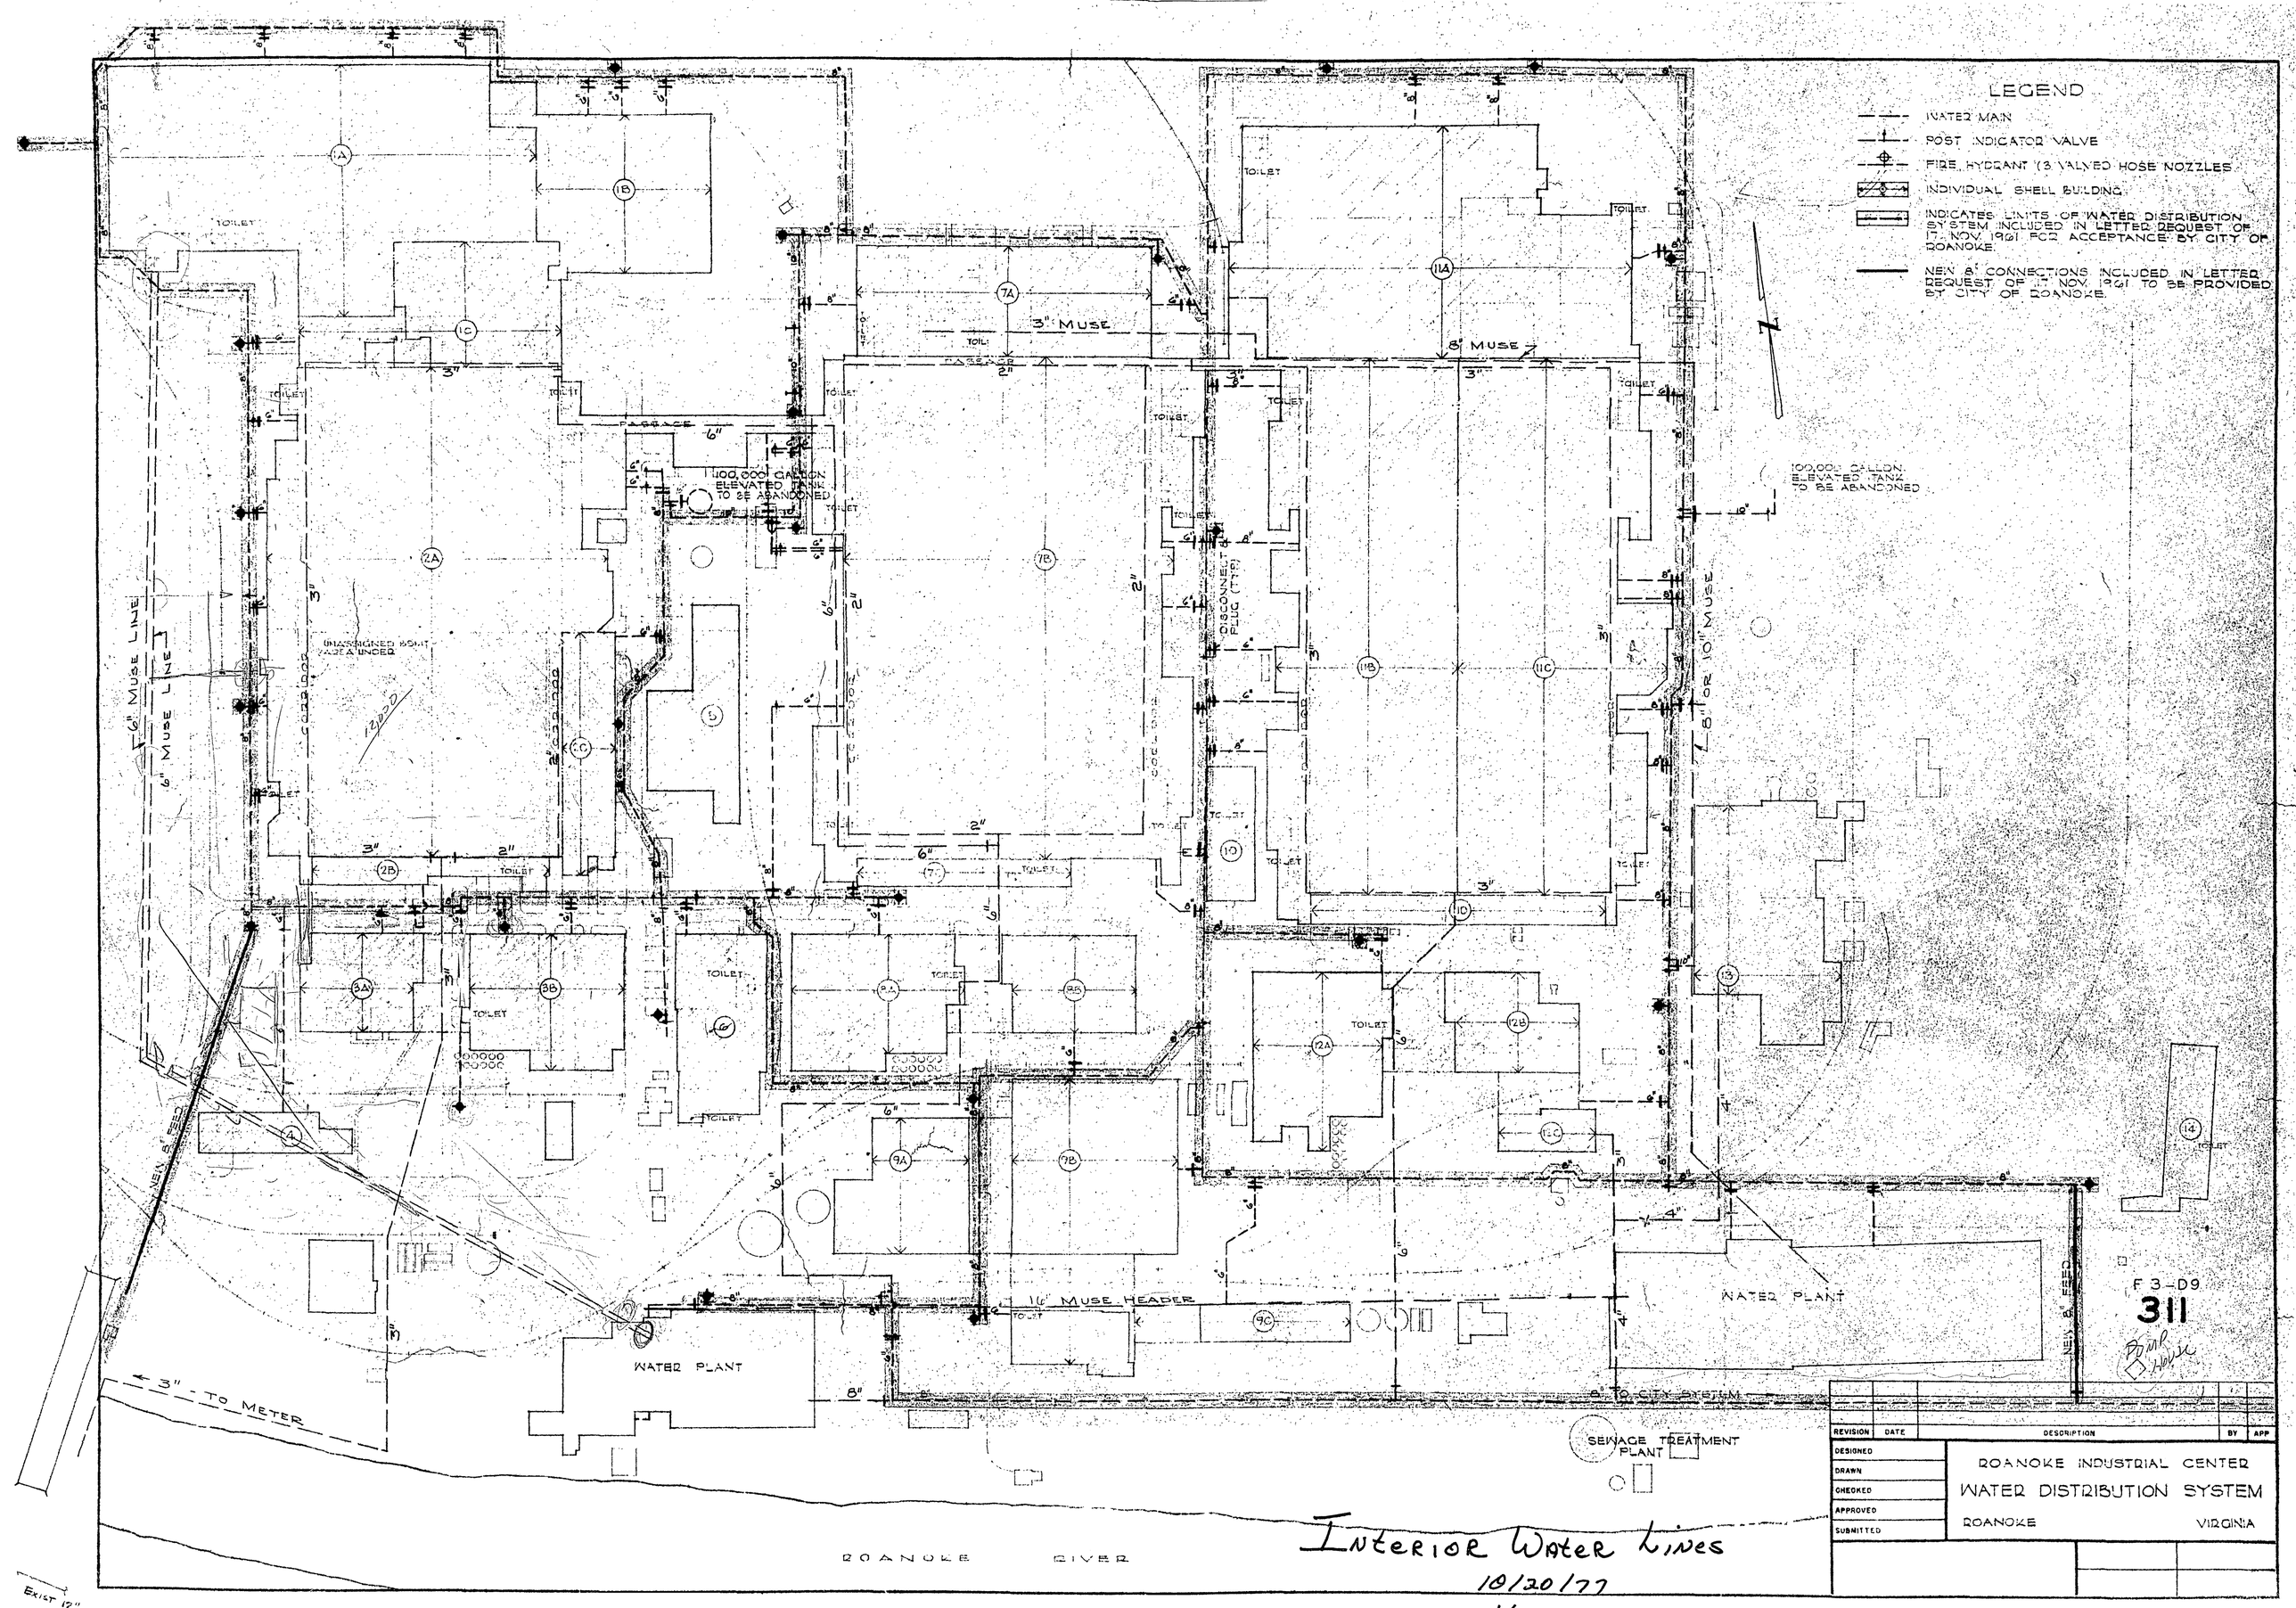

Interior Water Lines
10/20/77
Keep