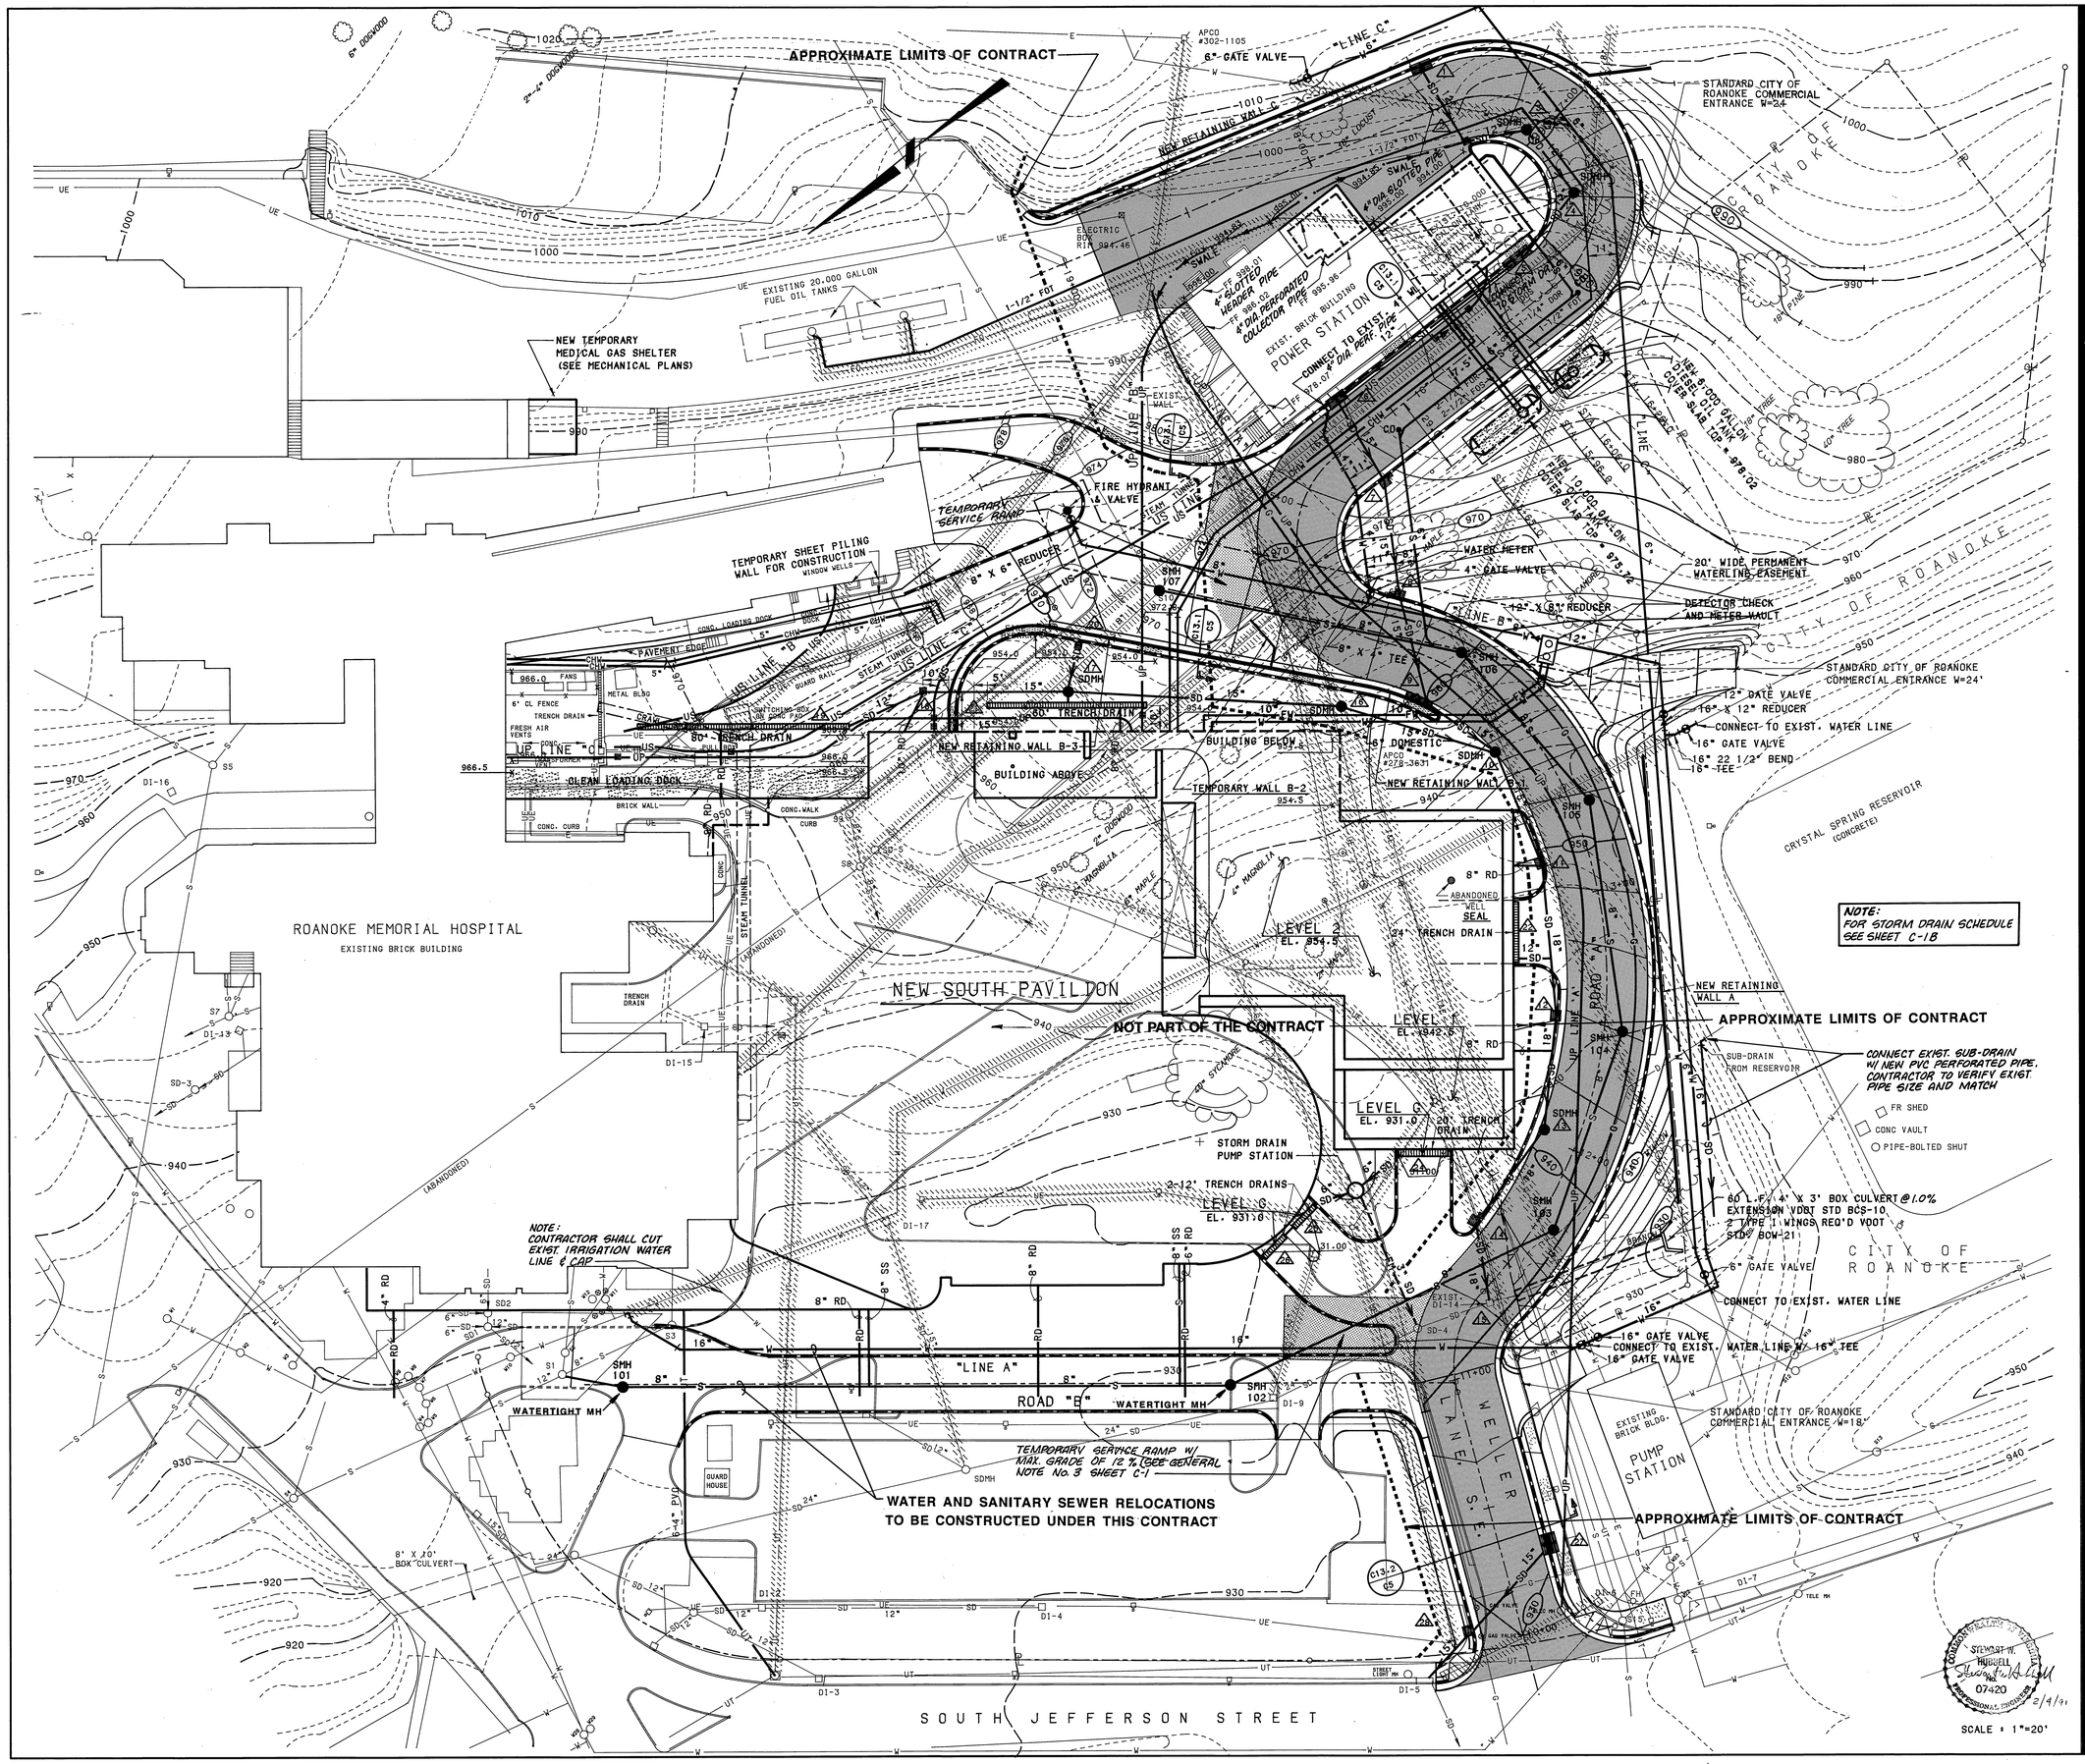

JMGR Inc

80 Monroe Avenue Memphis Tennessee 38103

Metis Associates Ltd.
Medical Facilities Planning & Design

Mattern & Craig
Civil Engineers

Gardner & Howe, P.C.
Structural Engineers

Newcomb & Boyd
Mechanical Electrical Engineers

Site Expansion and Utility Relocation - Phase One - Step One

ROANOKE MEMORIAL HOSPITALS

C5

SITE GRADING, DRAINAGE & UTILITY PLAN

Date: Feb. 4, 1991

Revisions

Project 9003000