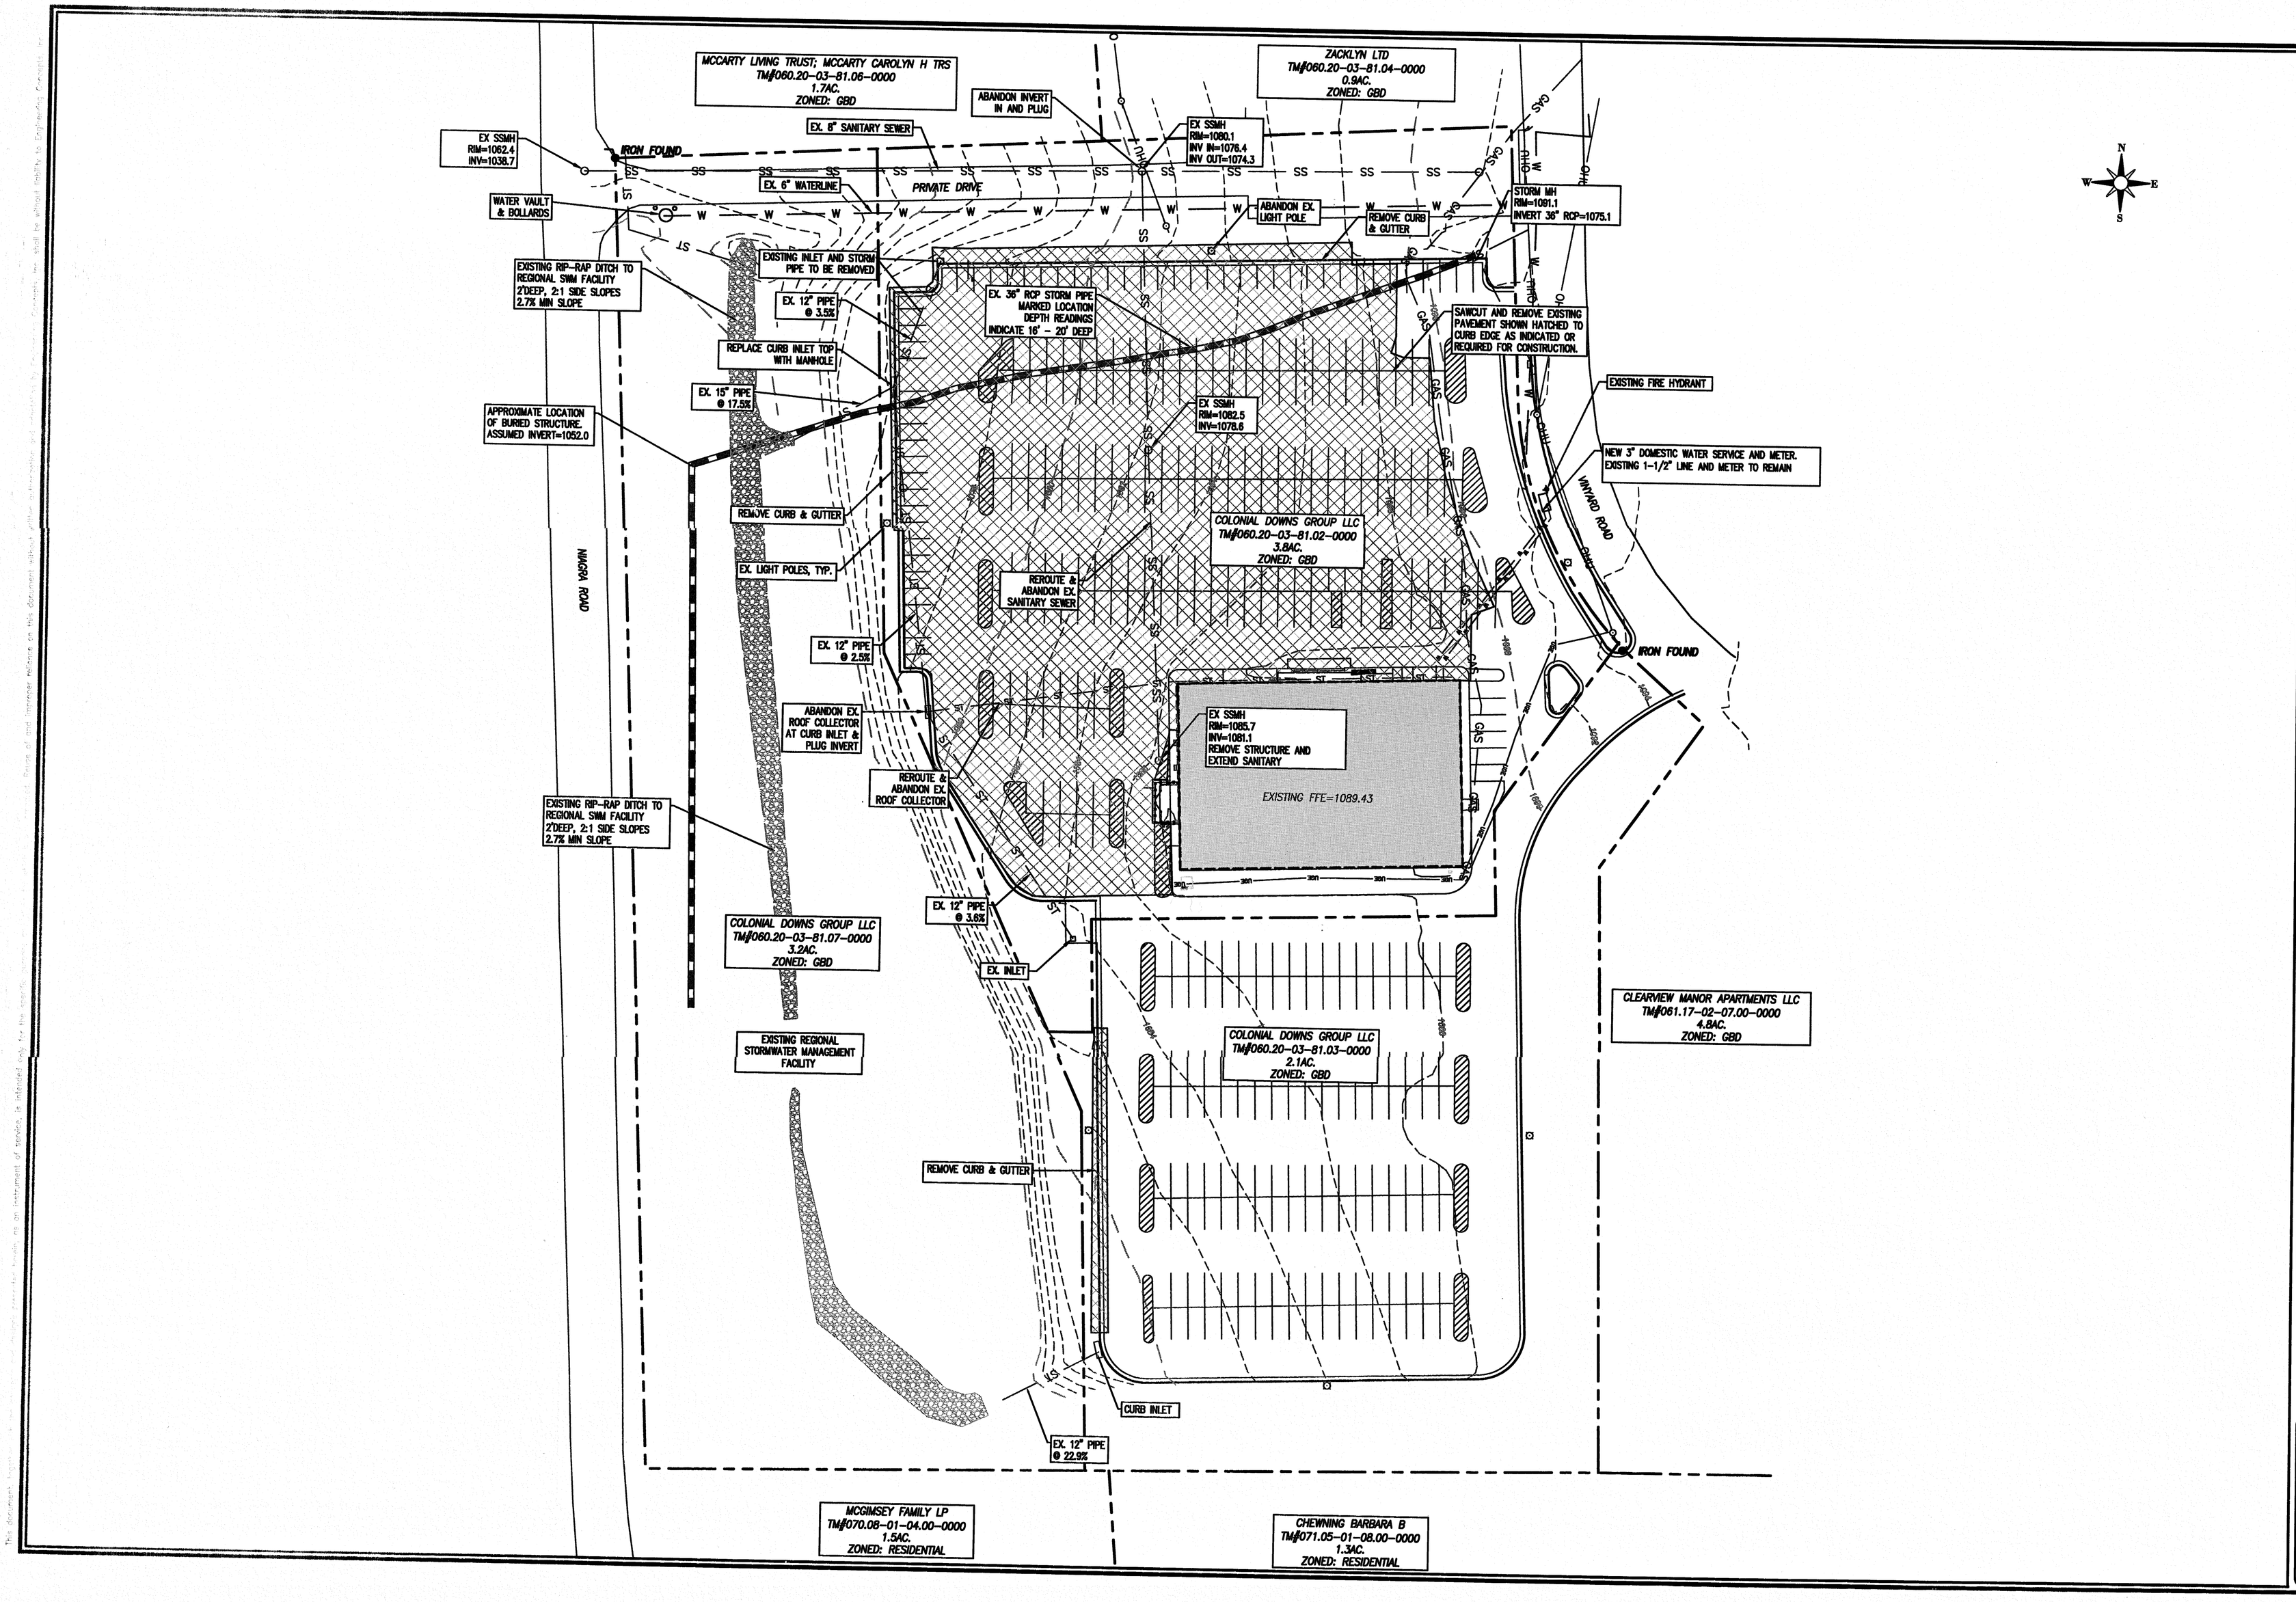

ENGINEERING CONCEPTS, INC.
94 GREENFIELD STREET
DALEVILLE, VIRGINIA 24083
540.473.1253

No.	Description	Date

ROSIE'S GAMING EMPORIUM VINTON EXPANSION

EXISTING CONDITIONS & DEMOLITION

COMMONWEALTH OF VIRGINIA
ROBERT H. WAMPLER, JR.
Lic. No. 34713
10/30/20
PROFESSIONAL ENGINEER

0 40 80
GRAPHIC SCALE

PROJECT: 20048

3