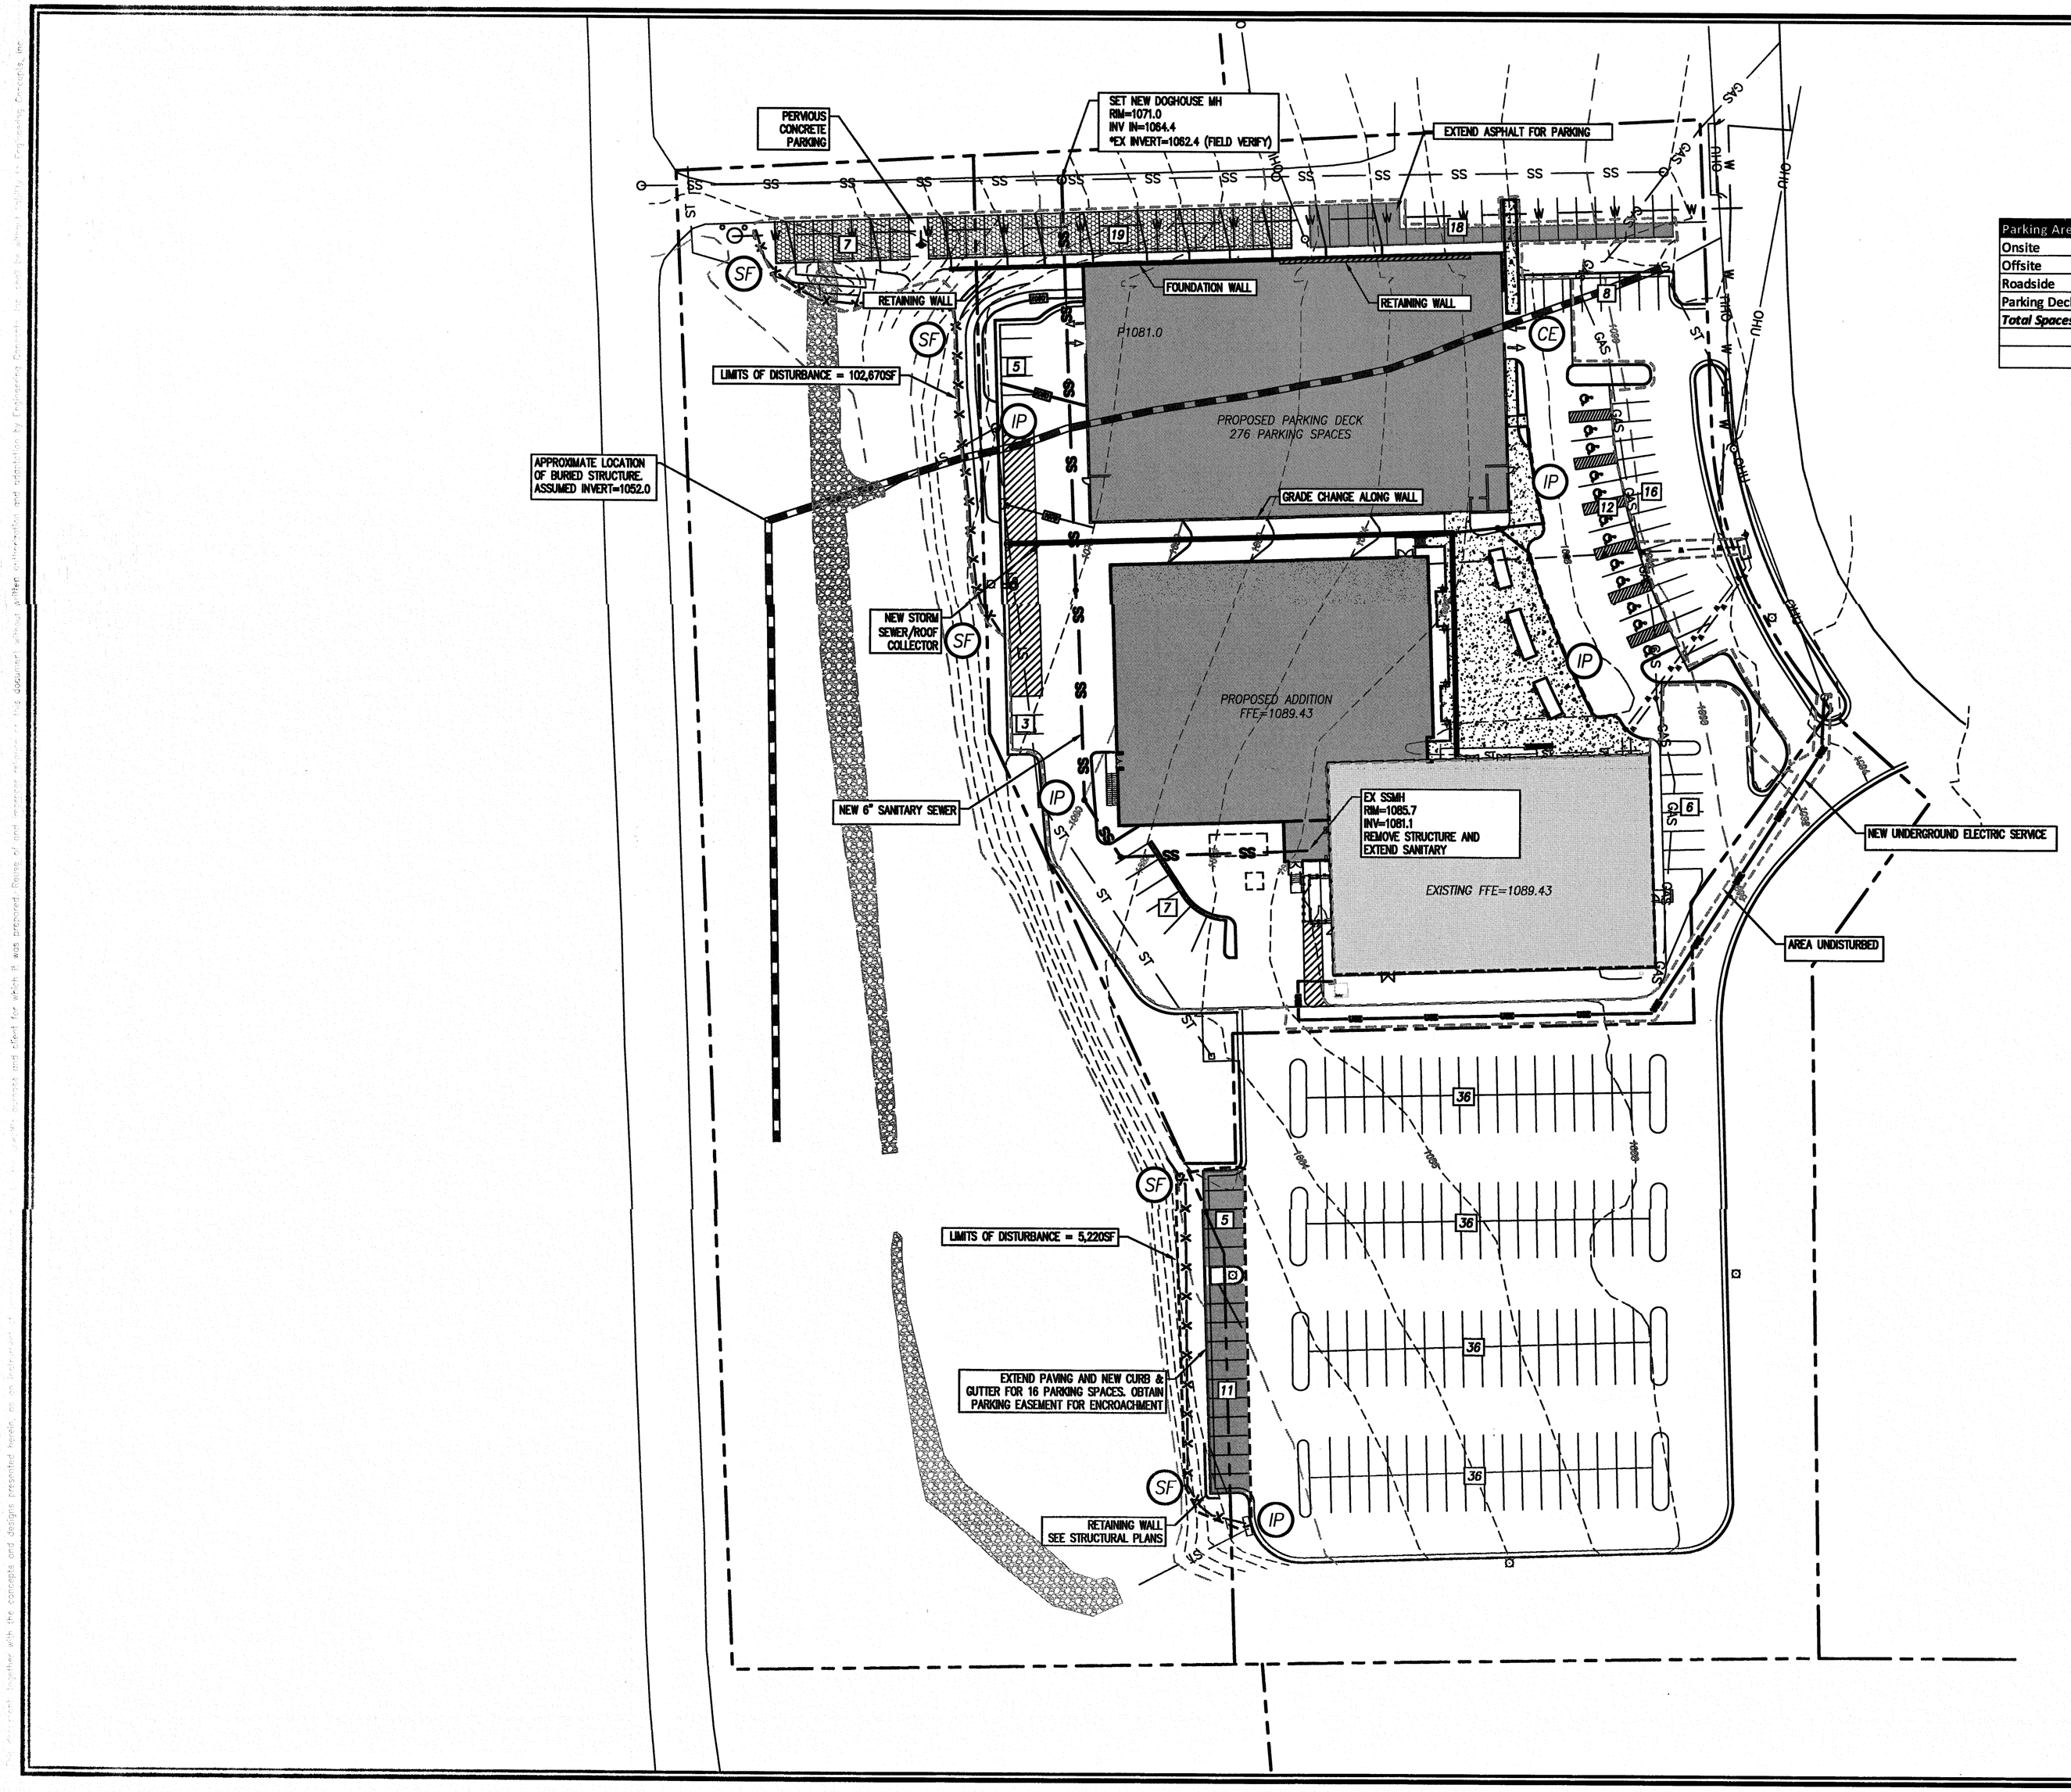

Parking Area	Existing	Demo	New	Subtotal
Onsite	395	234	50	211
Offsite	0	0	46	46
Roadside	0	0	44	44
Parking Deck	0	0	276	276
Total Spaces	***395***	***234***	***416***	***577***
			Total Net Parking:	**577**

INCLUDES 20 ACCESSIBLE SPACES

ENGINEERING CONCEPTS, INC.
94 GREENFIELD STREET
DALEVILLE, VIRGINIA 24083
540.473.1253

No.	Description	Date

ROSIE'S GAMING EMPORIUM VINTON EXPANSION

OVERALL PLAN

COMMONWEALTH OF VIRGINIA
ROBERT H. WAMPLER, JR.
Lic. No. 34713
10/30/20
PROFESSIONAL ENGINEER

0 40 80
GRAPHIC SCALE

PROJECT: 20048

4